MANUAL PULL-OUT AWNING

EXTENDED

SWAN NECK LIGHTS - AS EXISTING; LEVEL OF ILLUMINATION AT AROUND 800 LUMENS EACH, AS EXISTING

PROPOSED SIGNAGE: PROUD LETTERS, FOAM

EXPOSED WOOD CLADING TO REPLACE FASCIA BOARD; WOODEN FRAME, PAINTED BLUE, TO BE FIXED ON THE FASCIA PERIMETER, IN LINE WITH THE EXISTING

WOODEN CASSETTE, PAINTED BLUE TO MATCH EXISTING SHOPFRONT

AWNING FABRIC, COLORS TO MATCH EXISTING SHOPFRONT - BLUE AND GREY STRIPES

1,500

SLIDING RAIL - STEEL PAINTED GREY TO MATCH SHOPFRONT CORNICE COLOR (POWER COATED)

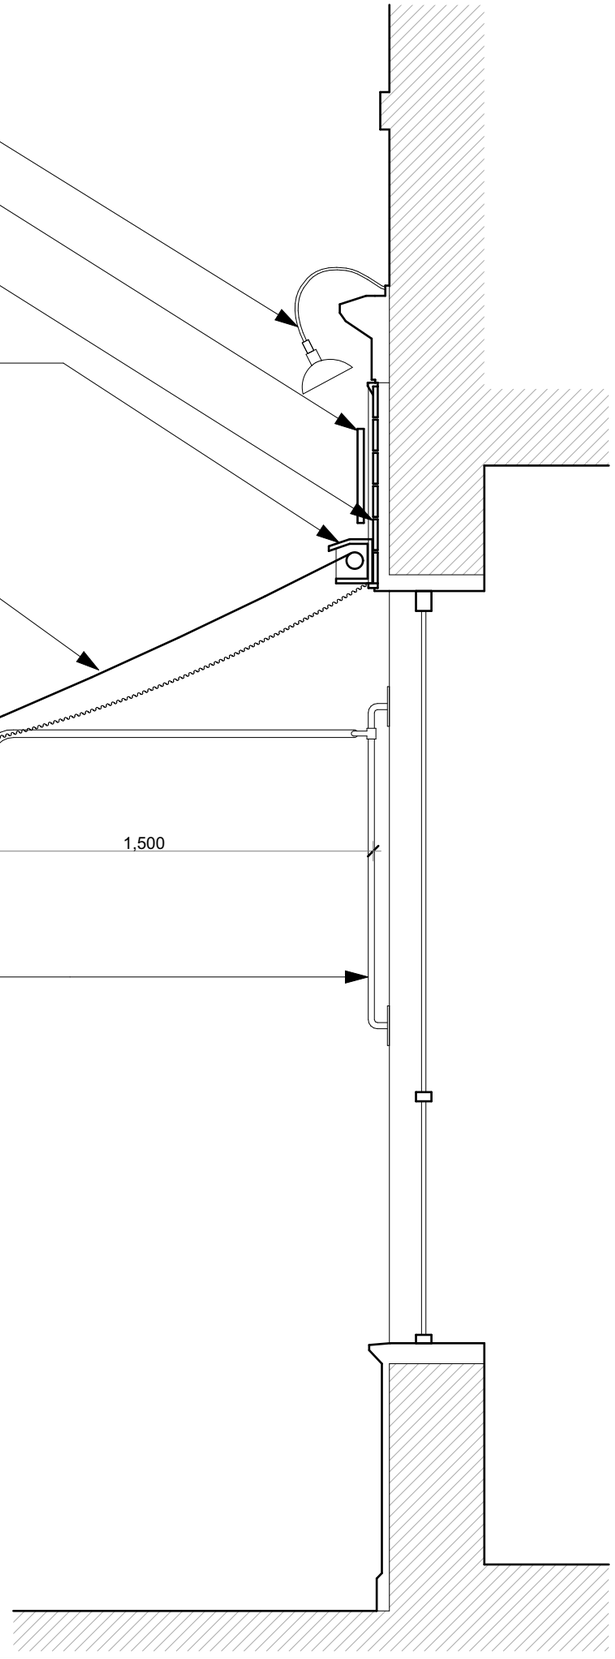

RETRACTED

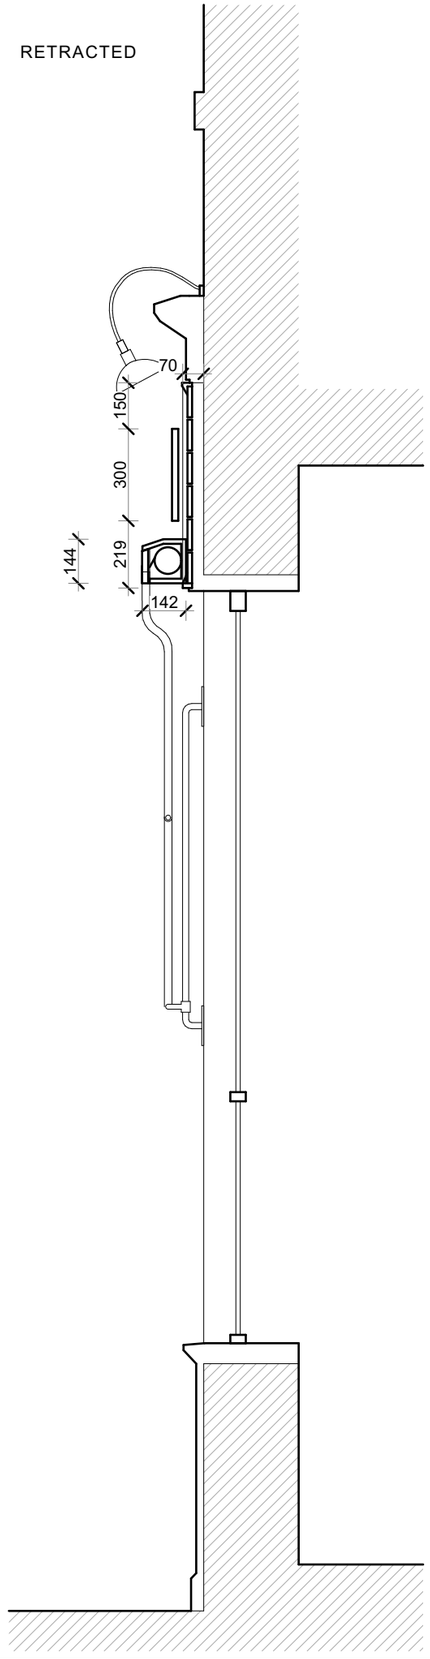

1 SCALE 1:50 @ A3

Proposed - Section - Awning extended/retracted

Figured dimensions only are to be taken from this drawing. All dimensions are to be checked on site before any work is put in hand.

If in doubt, ask.

NOTES

Rev	Description	Drawn	Date	Checked

iungo studio

Project No: 023	Project: Newmarket Ale House
Author: ac	Site Address: 17 York Way, London N7 9QG
Checked: ob	Client: Mr Sameh El Gamal
	Title: Section Detail
Status: PLANNING	Scale A1: / Scale A3:
Project no. / Stage / Drawing no.: 023(P)400	Date: Oct '17 / Revision: (--)