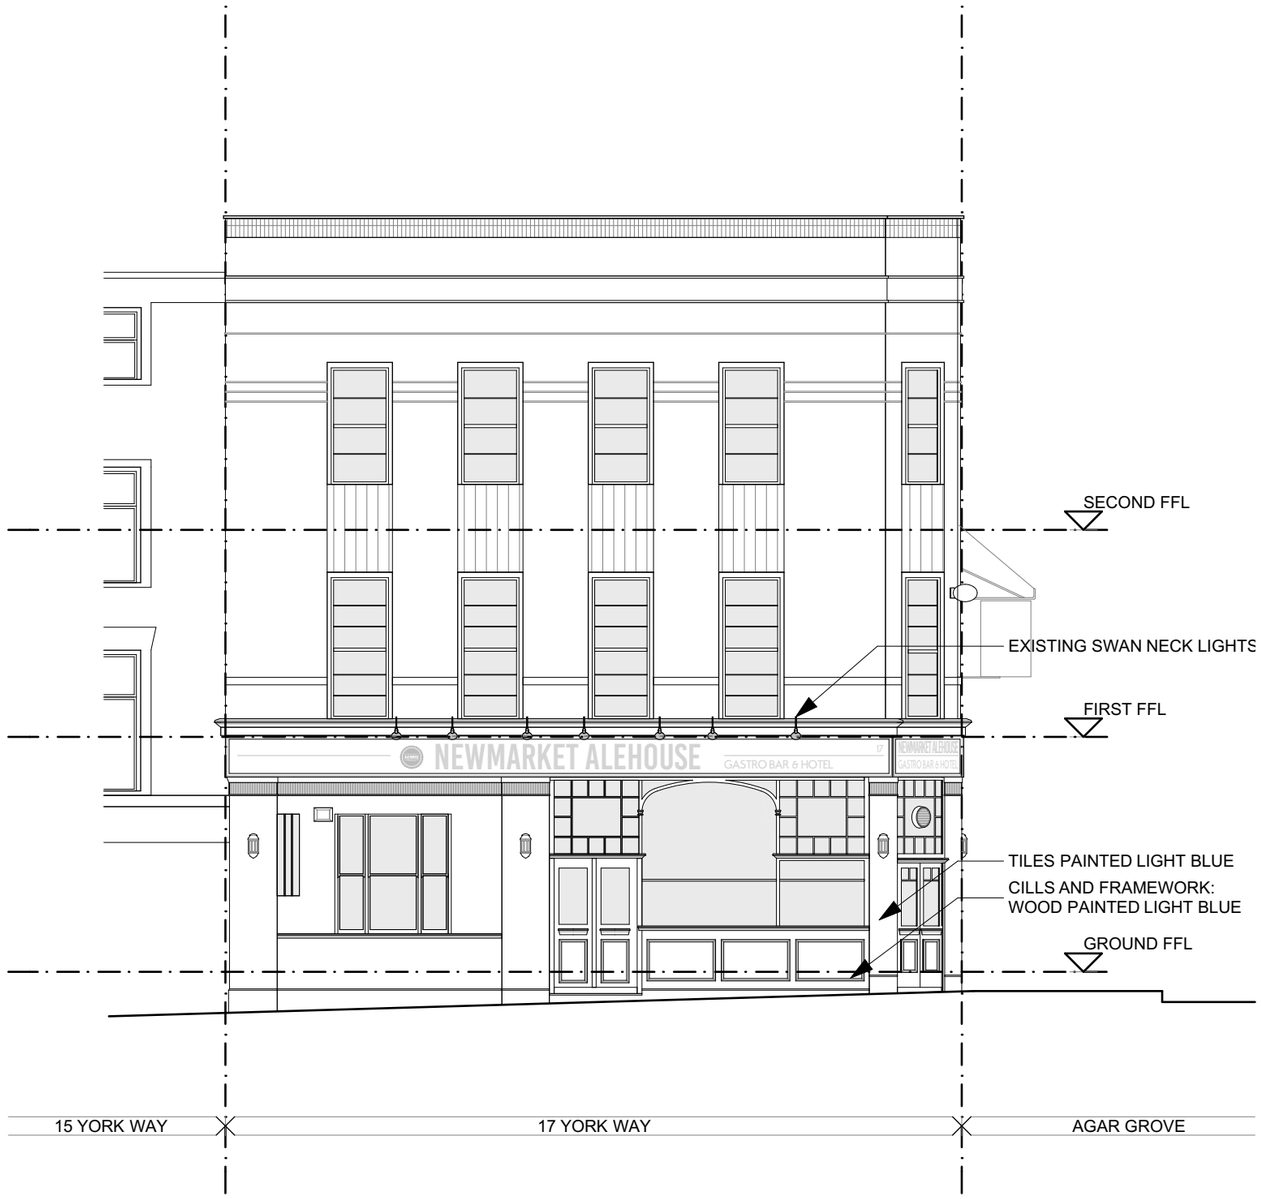

0 1 2 3 4 5

SCALE 1: 100 on A3

1 **Existing** - East Elevation

Figured dimensions only are to be taken from this drawing. All dimensions are to be checked on site before any work is put in hand.

If in doubt, ask.

NOTES

Rev	Description	Drawn	Date	Checked

iungo studio

Project No: 023	Project: Newmarket Ale House
Author: ac	Site Address: 17 York Way, London N7 9QG
Checked: ob	Client: Mr Sameh El Gamal
	Title: Existing East Elevation

Status:	Scale A1:	Scale A3:
PLANNING		
Project no. / Stage / Drawing no.	**Date:**	**Revision:**
023(P)303	Oct '17	(--)