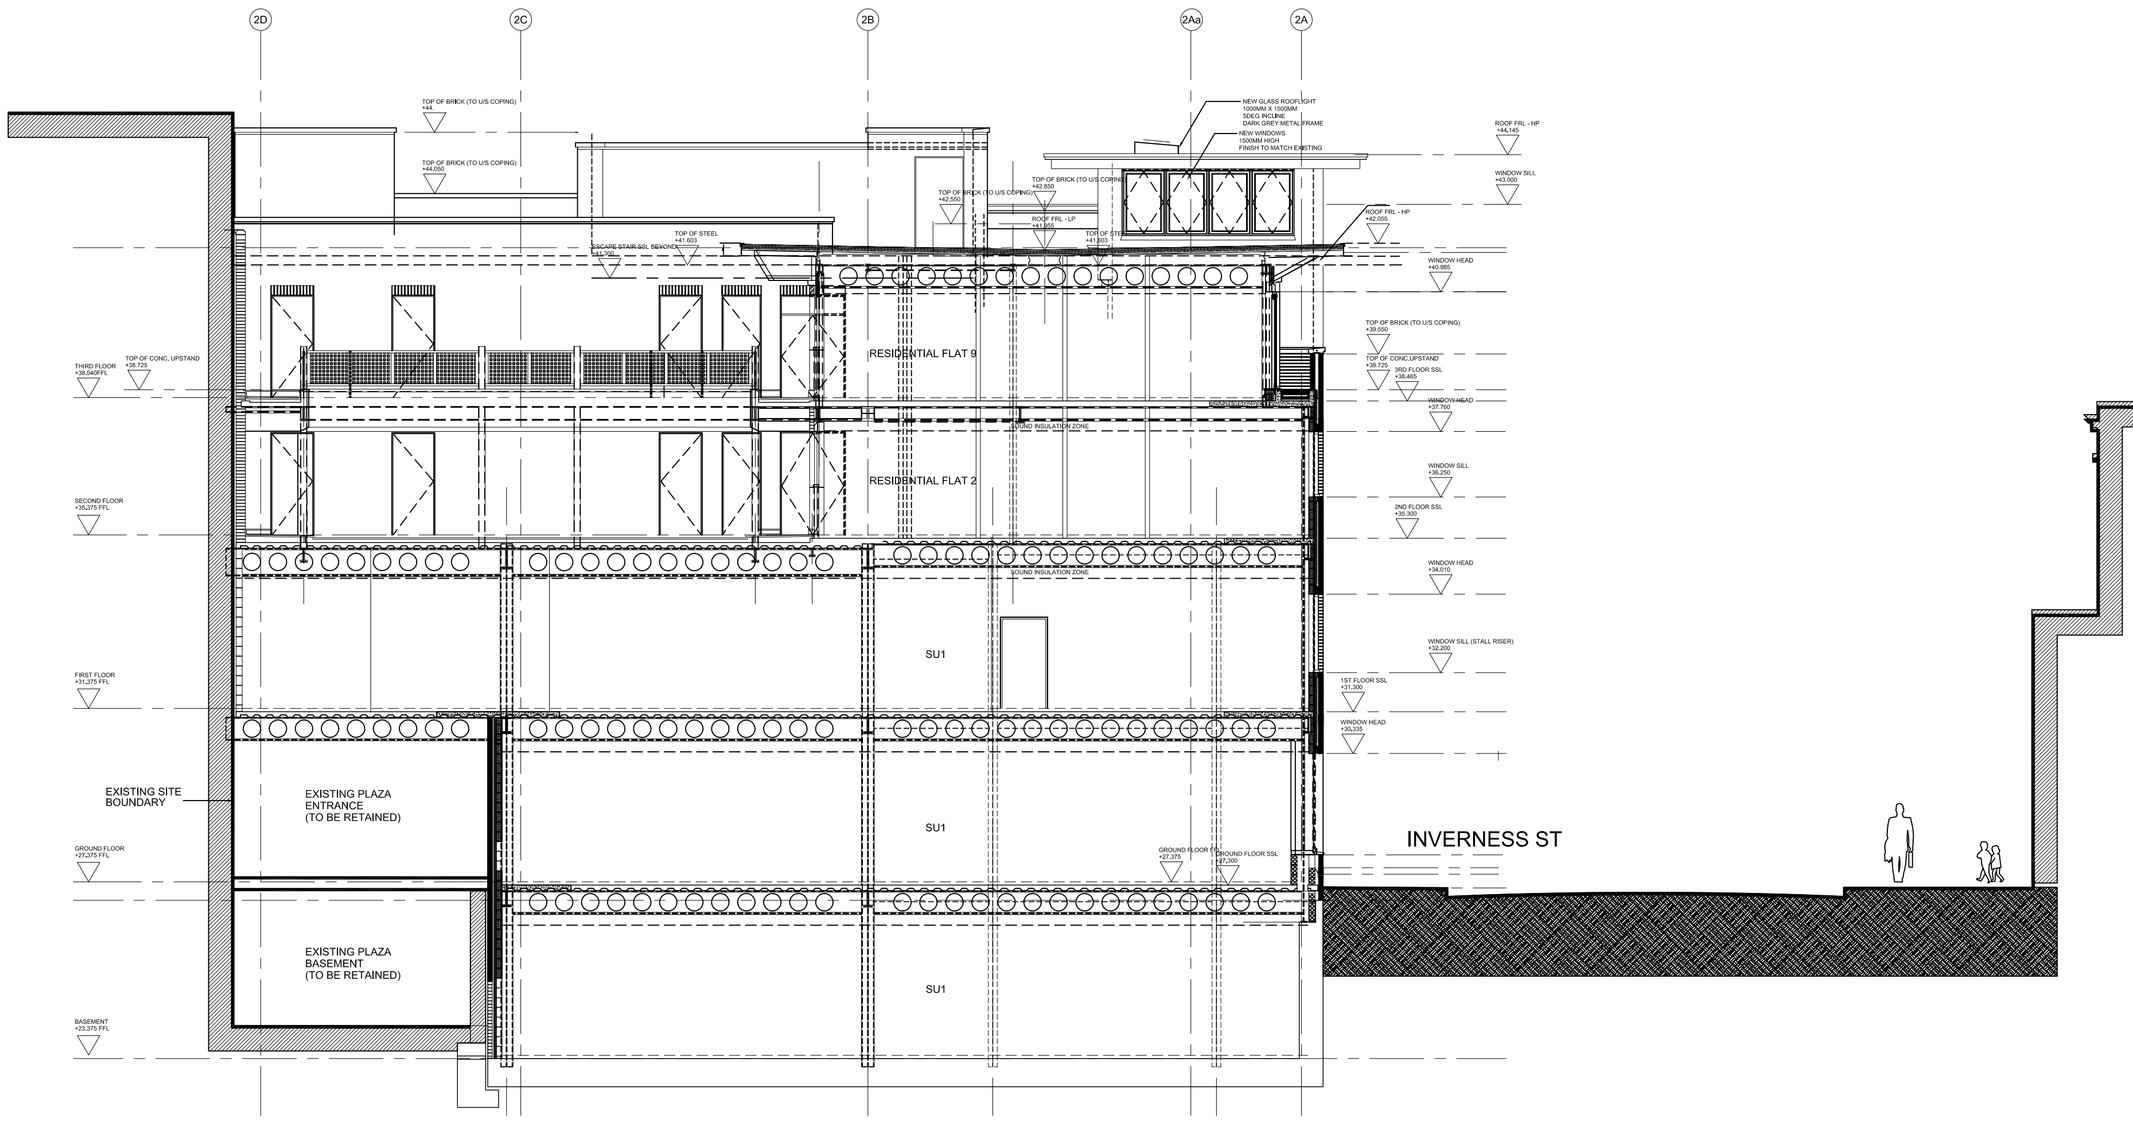

SECTION THRO' COURTYARD AND INVERNESS STREET (SECTION H-H)

KEY PLAN

NOTES

No.	Date	In'l
1.		
2.		

THIS DRAWING MUST NOT BE SCALED.

THE CONTRACTOR IS TO CHECK ALL DIMENSIONS ON SITE.

Rev	Date	In'l	Description	Checked

PROJECT

FLAT 24
1-5 INVERNESS STREET (B2)
CAMDEN
LONDON

DRAWING TITLE

PROPOSED SECTION H-H

Drawing Status	Drawn By:	Date:
Information / Tender / Contract	Scale: 1/100@A1	Checked By:

Drawing No.	Rev.
HN011-121	-