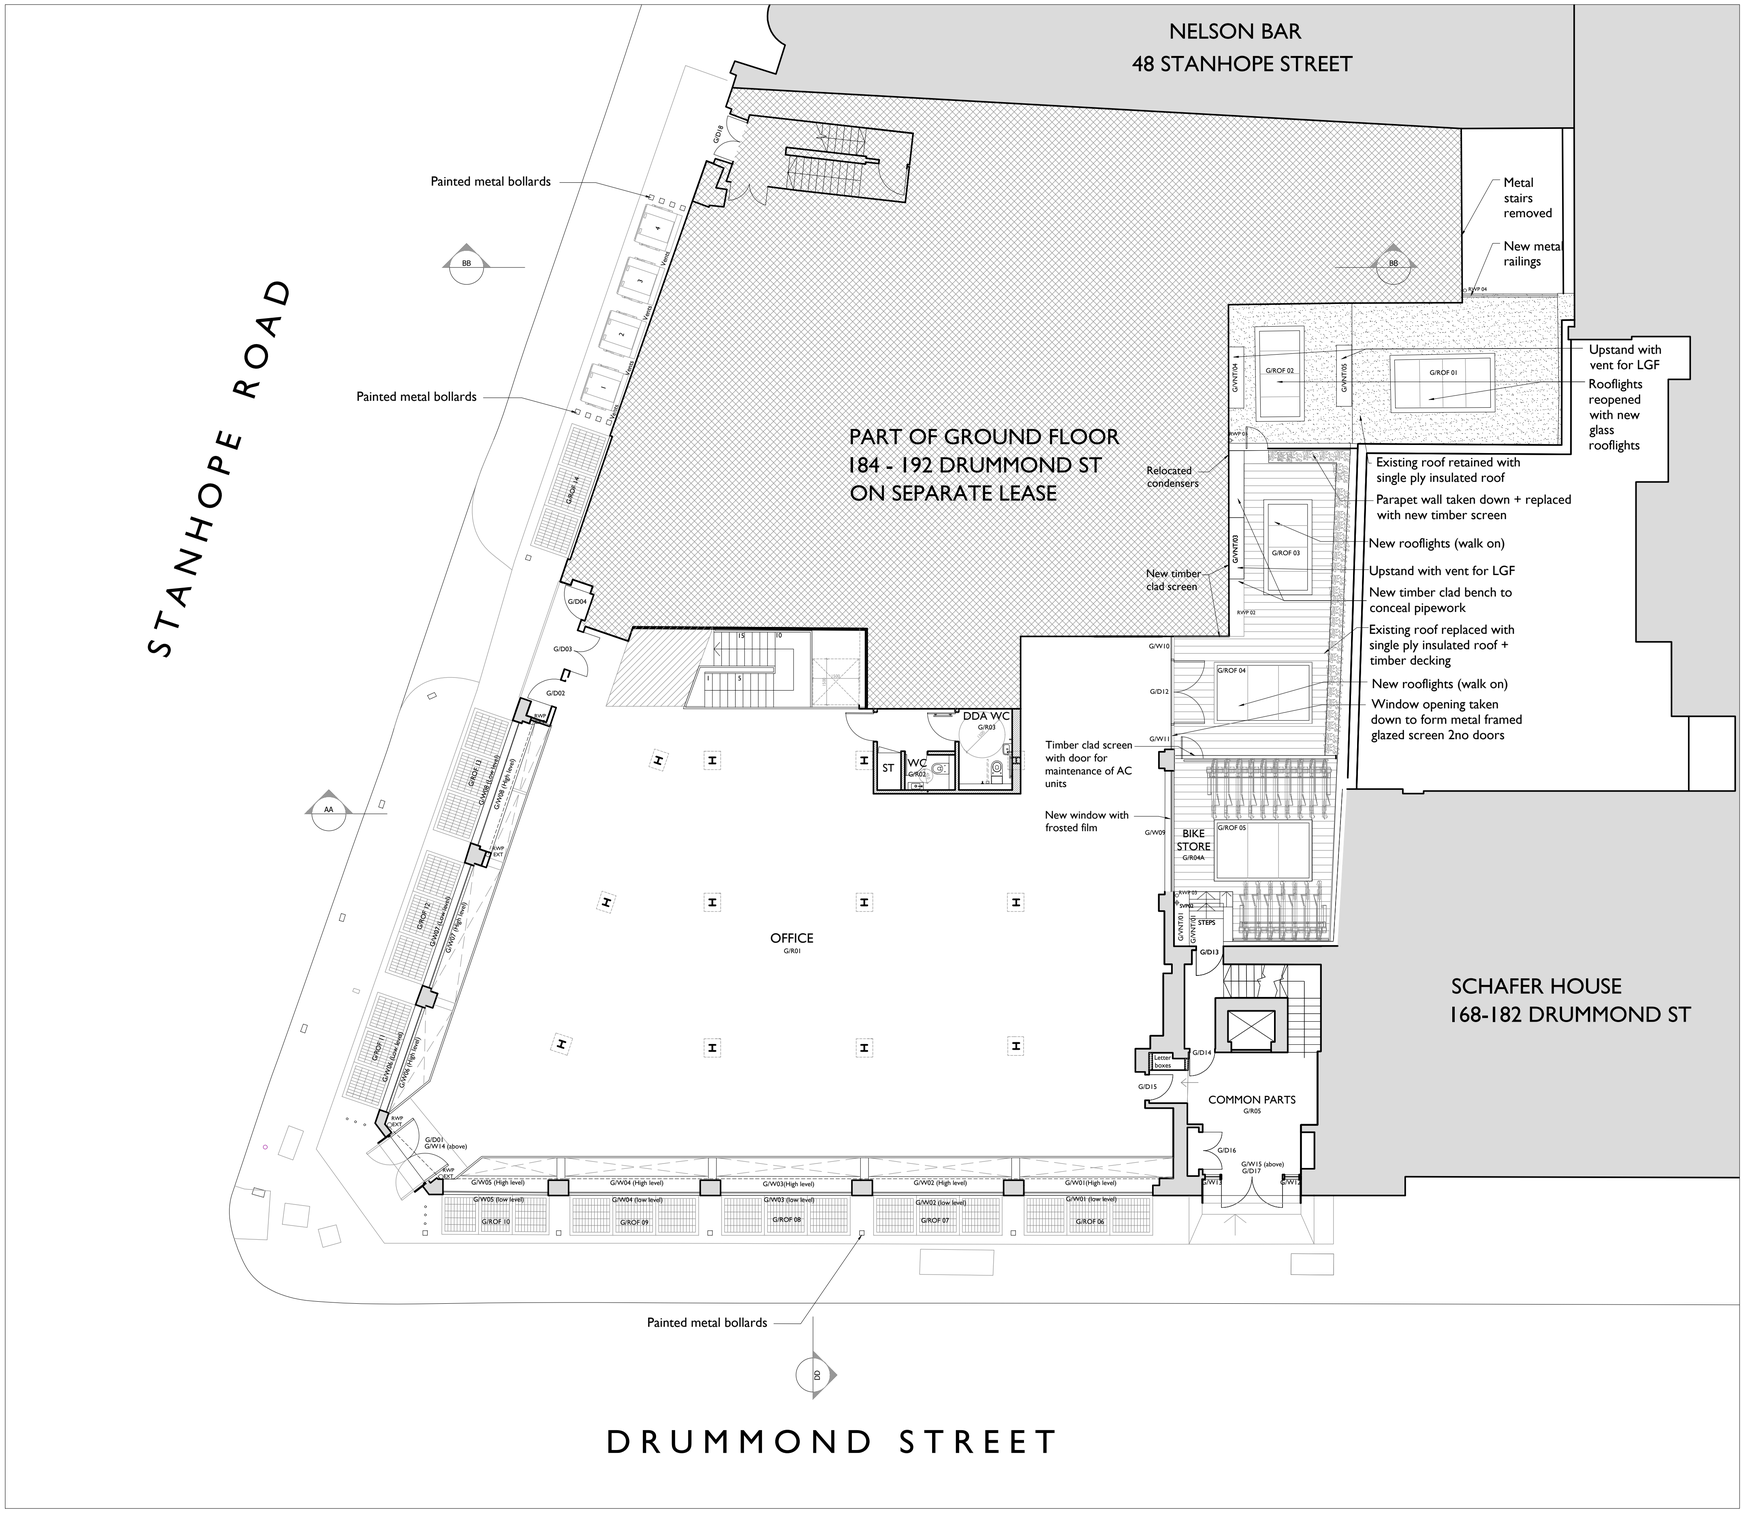

PROPOSED GROUND FLOOR 1:100

SCALE

0 1m 2m 4m

N

notes

This drawing is submitted as part of a planning, listed building or conservation area consent application and is not intended for any other purpose.
All plans, sections & elevations are based on measured readings and any scaled dimension should not be relied upon to give an accurate measurement.

symbol key

Revisions			Drawn By	Checked By
First Iss.	24/08/16		WJ	JB
Rev A	8/09/16	Vents & railings amended	WJ	JB
Rev B	15/09/16		WJ	JB
Rev C	27/09/16		WJ	JB
Rev D	07/10/16		WJ	JB
Rev E	07/03/17	railings and rooflights omitted	CR	JB
Rev F	08/03/17	client comments	CR	JB
Rev G	01/08/17	general updates	BM	JB
Rev H	18/09/17	general updates	BM	JB
Rev I	11/12/17	following planners comments	BM	JB

status

PLANNING

drawing no

16D PL PRO 02

rev

I

drawing name

PROPOSED GROUND FLOOR PLAN

project

184-192 DRUMMOND ST, NW1

scale

1:100 @A1 / 1:200@A3

urban mesh design ltd
9 NEWBURY STREET, LONDON, EC1A 7HU
projects@urbanmesh.com
T 02076000930