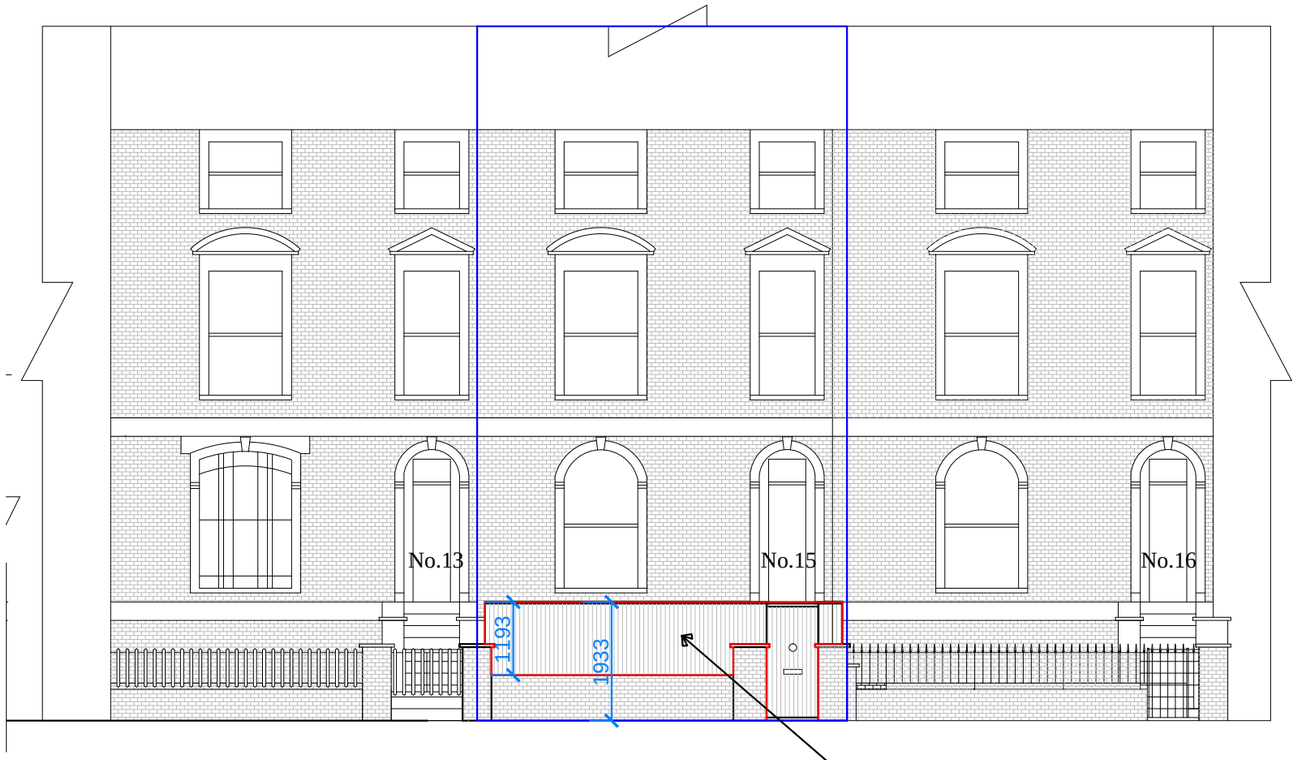

Front Elevation- Existing

closeboard timber fence painted grey

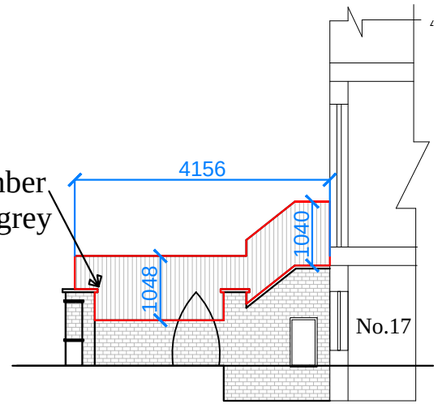

Right Side Sectional Elevation- Existing

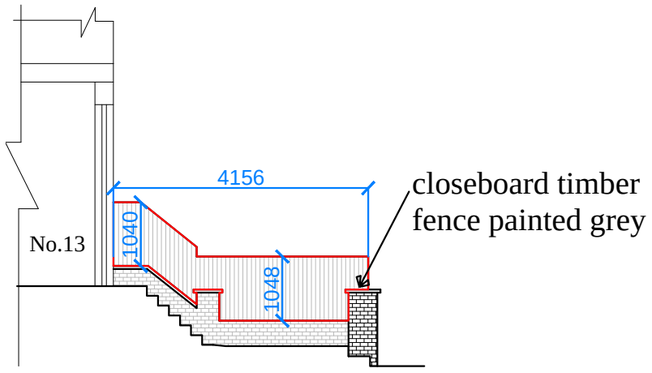

Left Side Sectional Elevation- Existing

Scale 1:100

0 1 2 3 5m

People & Space Limited

Architecture - Planning - Urban Design

Email: info@peopleandspace.co.uk
www.peopleandspace.co.uk

This drawing is for PLANNING only
NOT for Construction. Do Not Scale.
Copyright of People & Space Limited

Key:

Application Site

Applicant Ownership

Rev.	Notes	Date

Client's Name
Area Camden LTD

Project Name
15 Camden Park Road, London, NW1 9AX.

Drawing Title
Elevations - Existing

Purpose	For Planning
Project number	C-114
Date	Nov 2017
Drawn by	IK
Checked by	BAL
Drawing Number	C/114_02
Scale @ A3	1:100