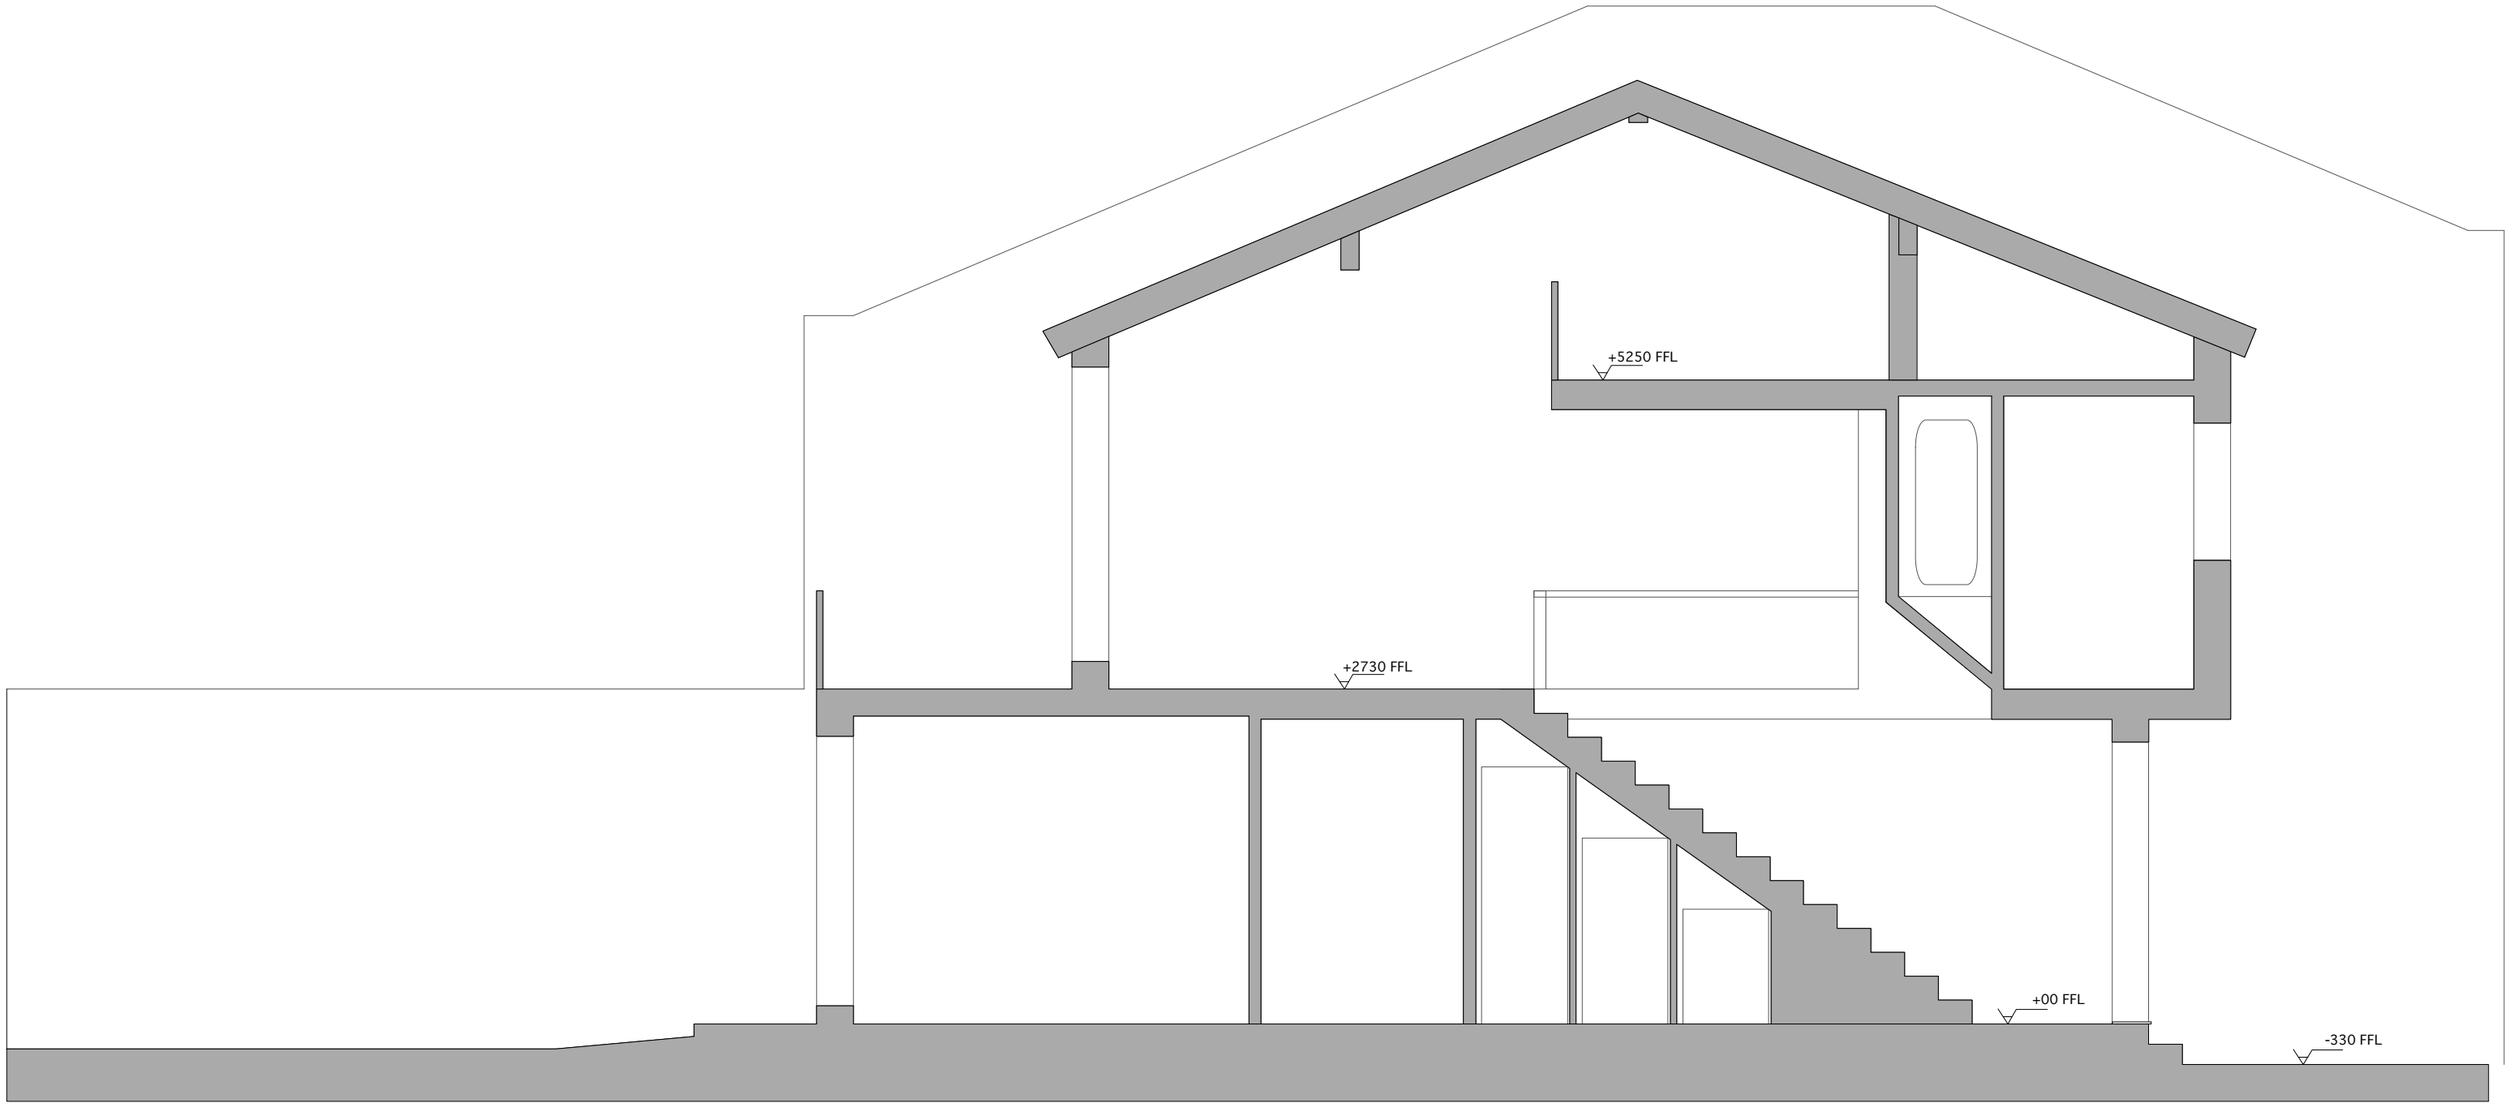

1 EXISTING AA SECTION
1:50

0 0.5 1.0 1.5 2.0 2.5M

Revision:
A: Amendment in boundary wall dimensions

General Notes:
1. All relative levels (RL's) are approximate only. Confirm on site.

© Copyright: Webb Miehe Architects. All rights reserved.

Do not scale this drawing but use figured dimensions only. Check all dimensions on site.
Any errors or omissions are to be reported to Lynda Miehe Associates immediately.

Webb Miehe Architects
Studio B, 7 Wellington Road, NW10 5LJ
T. 020 8968 0279 M. 07718 536695 E. lynda@lyndamiehe.com

Issue: PLANNING APPLICATION

Client: PHILIP MORRIS

Project Title: 10 OLD BREWERY MEWS NW3 1PZ

Drawing Title: EXISTING AA SECTION

Scale: 1:50 (A3) | Date: 04.12.17 | Drawn: C.G.

Drawing No.: 2206-02-01 | Revision: A