Arts Lettres Techniques Limited 2017 copyright is retained ©

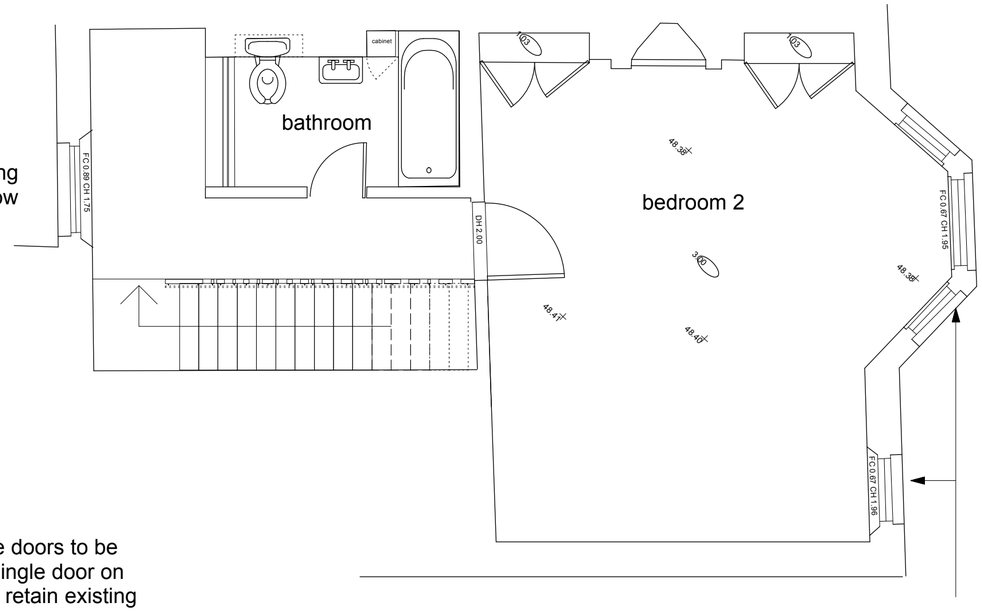

FIRST FLOOR PLAN PROPOSED

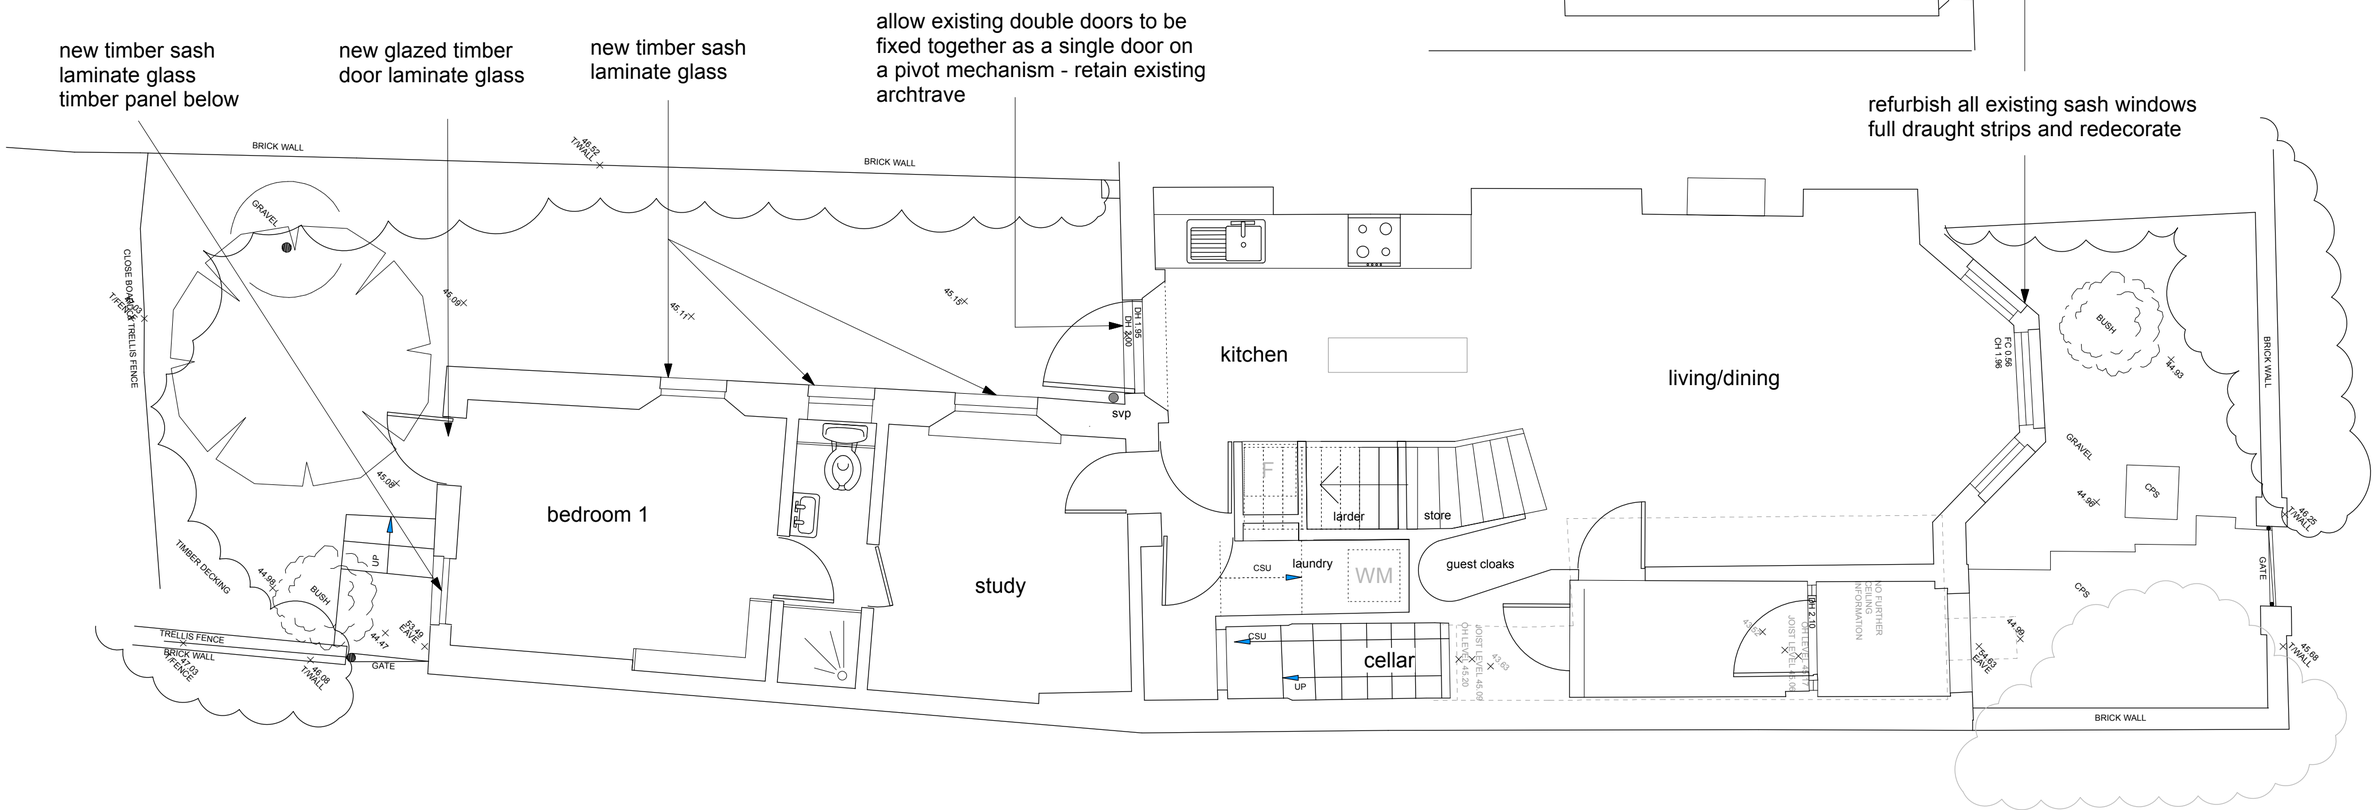

GROUND FLOOR PLAN PROPOSED

arts lettres techniques ARCHITECT Arts Lettres Techniques Limited 2017 copyright is retained ©

33A ARLINGTON ROAD LONDON NW1 7ES T: (020) 7383 4778 architect@artslettres.com

ALL DIMENSIONS MUST BE VERIFIED ON SITE

revisions

PROJECT 41 LADY SOMERSET ROAD NUMBER LSR 1 SCALE 1:50 @ A2

SUBJECT FLOOR PLANS ground and first proposed REVISION DATE 01/12/17

scale 1:50 1.0m 2.0m 5.0m

N