Arts Lettres Techniques Limited 2017 copyright is retained ©

FIRST FLOOR PLAN EXISTING

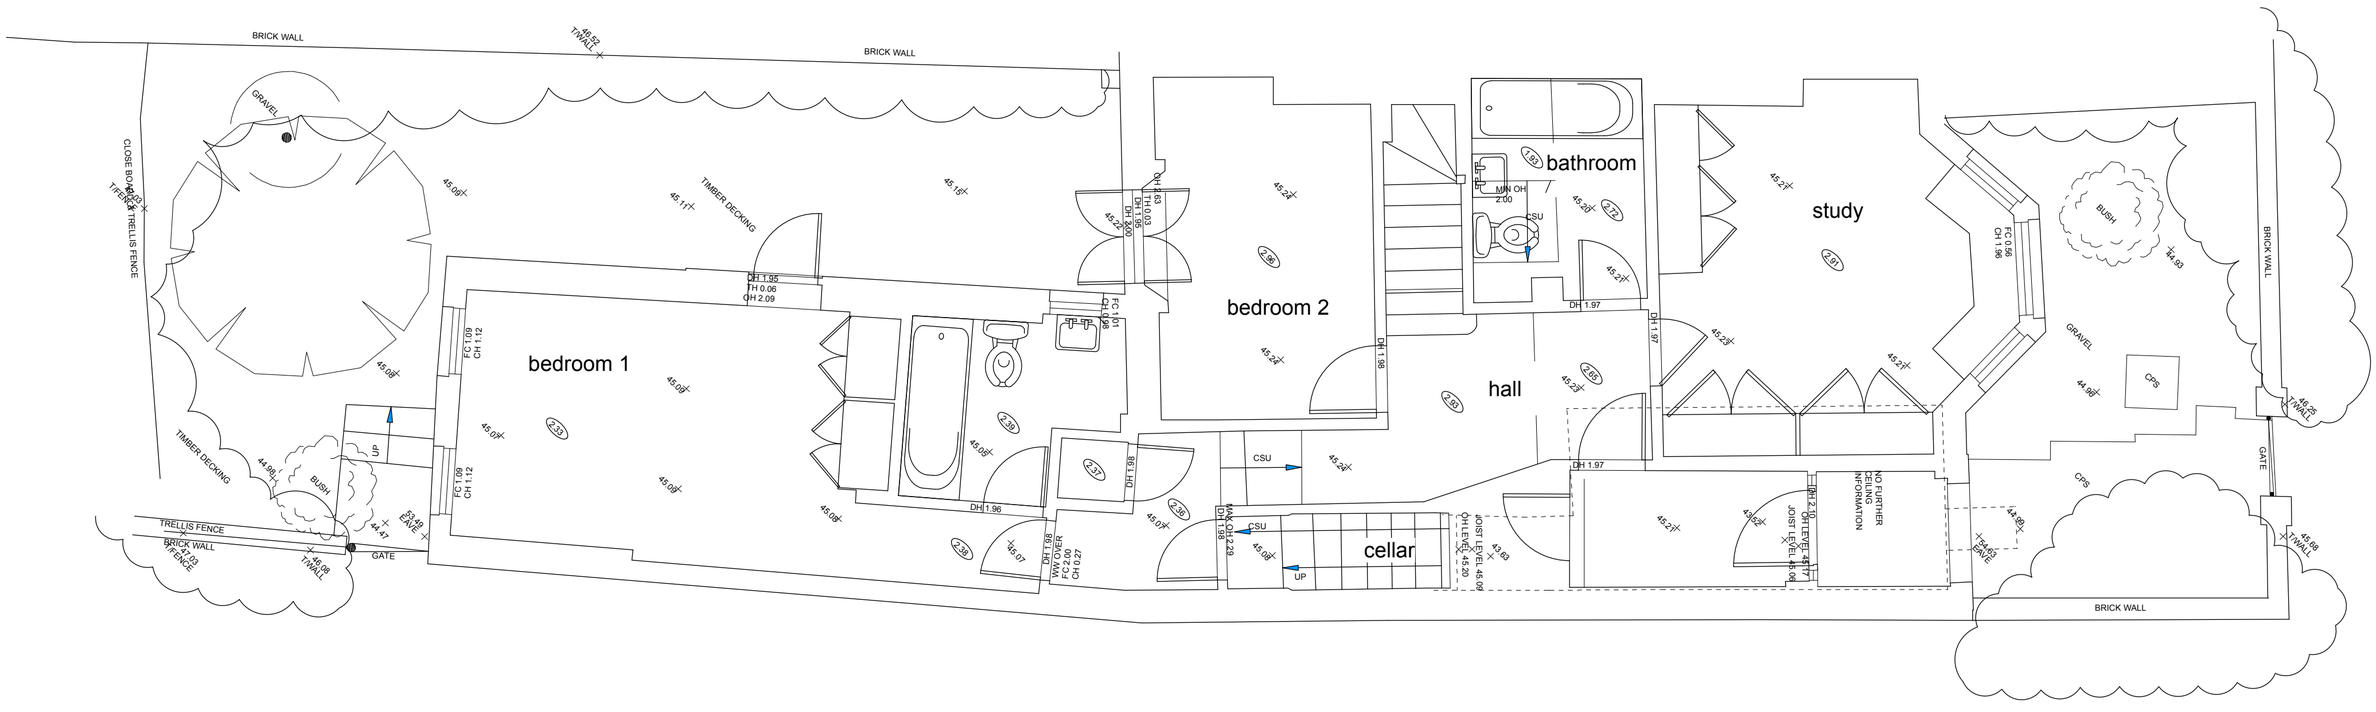

GROUND FLOOR PLAN EXISTING

arts lettres techniques ARCHITECT
33A ARLINGTON ROAD LONDON NW1 7ES T: (020) 7383 4778 architect@artslettres.com

Arts Lettres Techniques Limited 2017 copyright is retained ©

ALL DIMENSIONS MUST BE VERIFIED ON SITE

revisions

PROJECT 41 LADY SOMERSET ROAD NUMBER LSR 01 SCALE 1:50 @ A2

SUBJECT FLOOR PLANS ground and first existing REVISION DATE 01/12/17

scale 1:50 1.0m 2.0m 5.0m

N