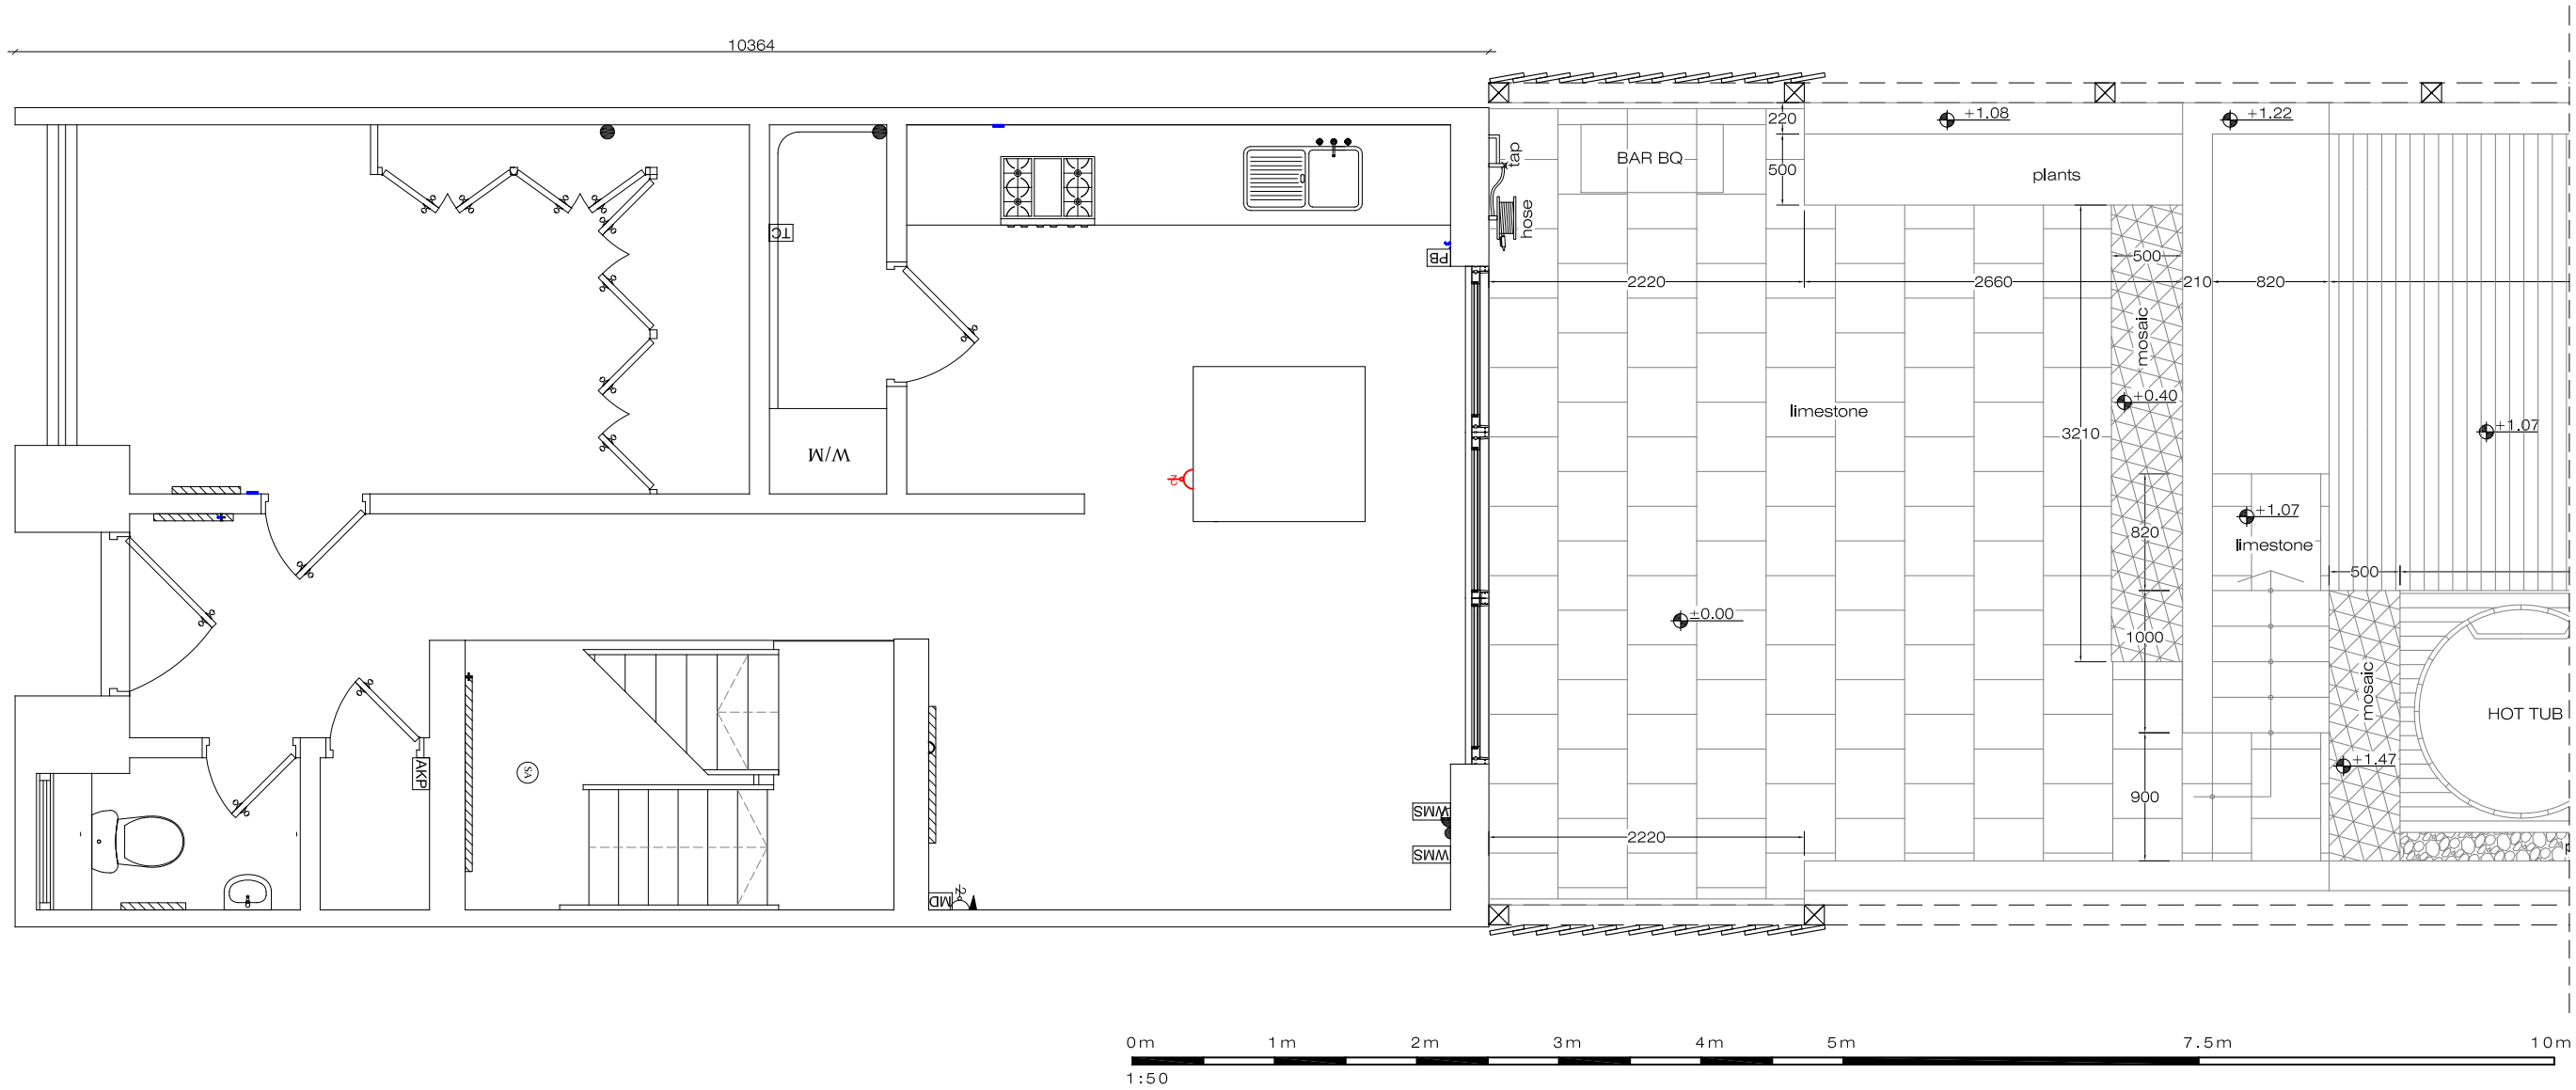

01 Existing Ground Floor

scale: 1/50

17_04

PLEASE NOTE:

1. All dimensions to be checked on site before fabrication.
2. Contractor to refer to engineers drawings before proceeding with works.
3. All drawings and designs are covered by design right (Intelectual property), and may not be distributed, copied or issue without written permission of the architect.
4. All design concepts are the sole property of the architect and no adaptations, reproductions or copies may be made without written permission of the architect.
5. These drawings are subject to any variation required or recommendation by any statutory authority, or for the better carrying out of the works.
6. Samples to be provided by contractor for the architect approval.
7. All finishes to architect satisfaction.
8. All drawings to be approved by the architect before construction.

ADDITIONAL NOTES:

© copyright Schneider Designers 2005

Rev	Issued for	Date	By	Issued	Rev	Issued for	Date	By	Issued

Client
PRIVATE CLIENT

Architect
SCHNEIDER DESIGNERS
architecture . design . interiors
15 Eldon Grove, London NW1 8HH
Tel: +44 (0) 20 7435 7105
architects@schneiderdesigners.co.uk
www.schneiderdesigners.co.uk

Project
4 Briary Close
NW3 3JZ

Title
Existing
Ground Floor

Status
Planning Application

Scale	Drawn	Issued	Date
1:50 @ A3	PT	PT	11-Dec-17

Drawing No
APX-101

Project No
17_04

Revision
00