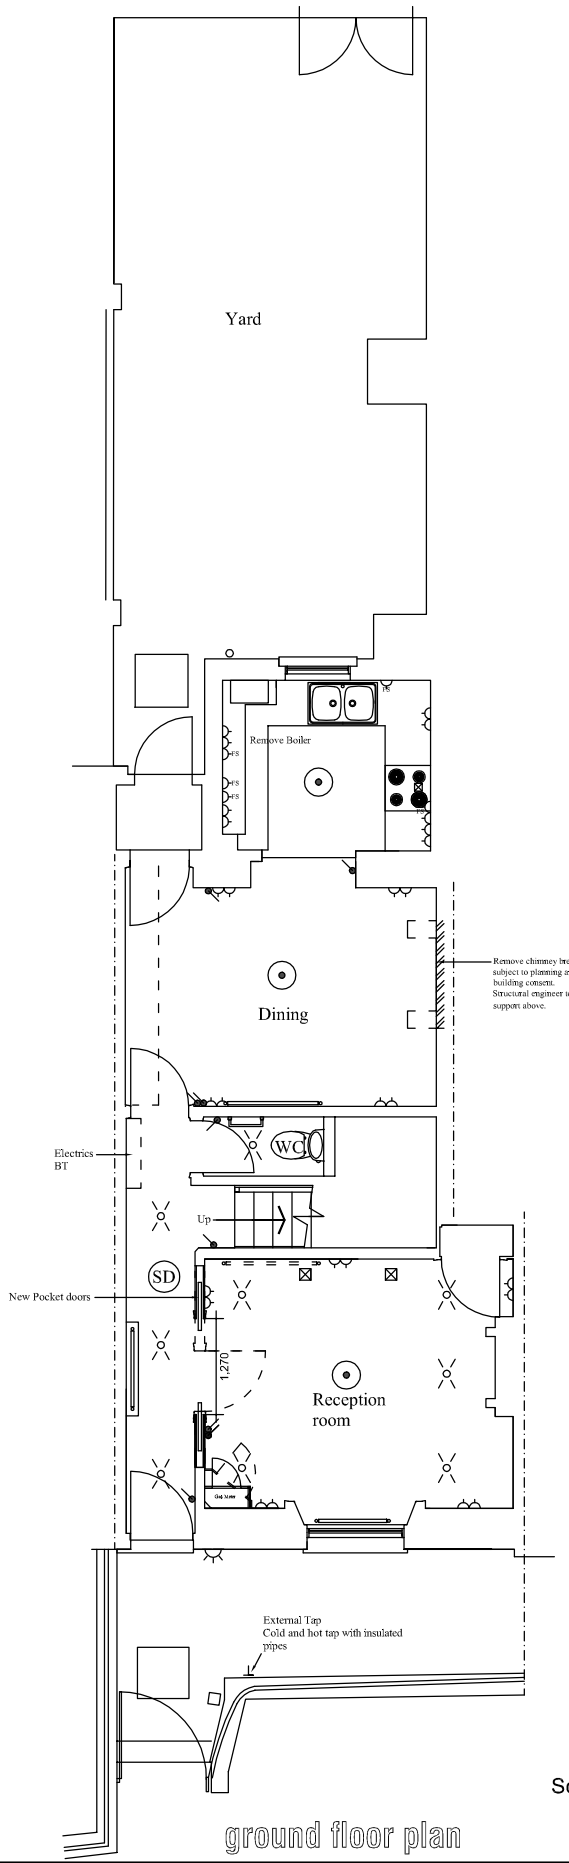

ground floor plan

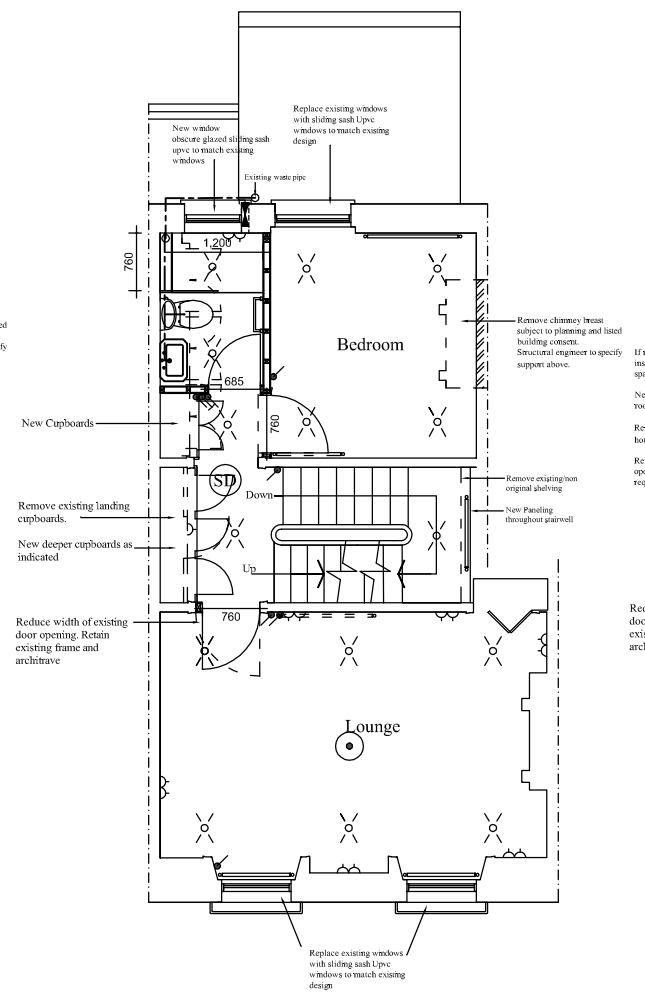

first floor plan

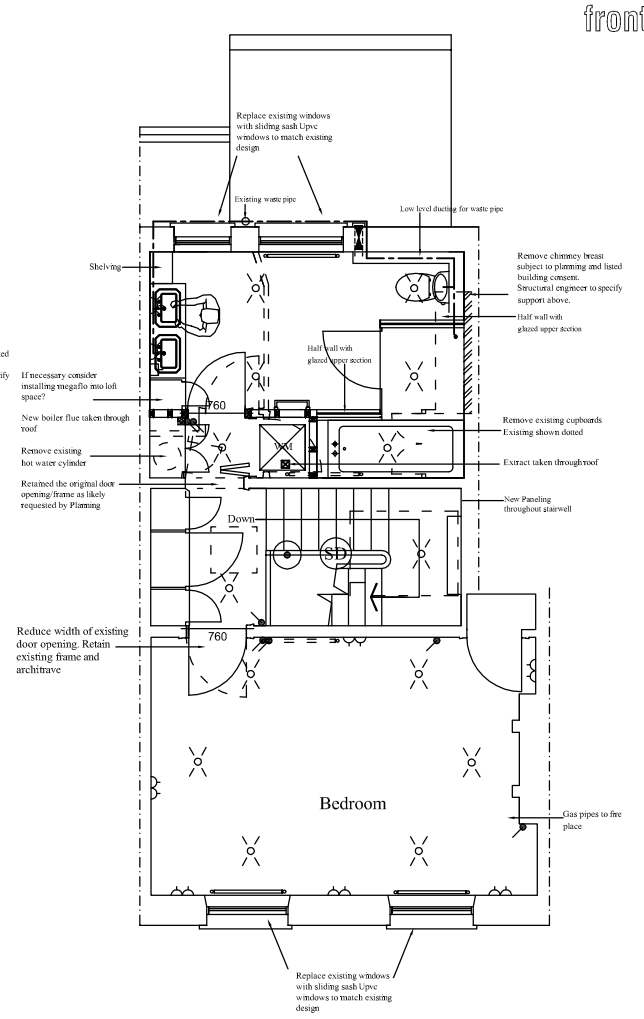

second floor plan

front elevation

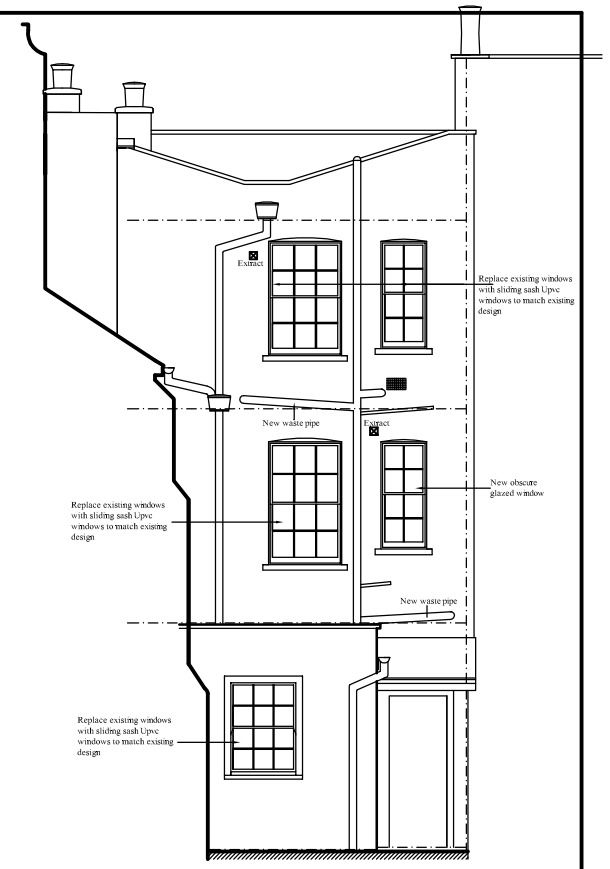

rear elevation

KEY

- Double switched socket outlet
- 5 Amp socket
- Fixed Spur
- Shaver socket
- Single switched socket
- Switch
- Double Switch
- Radiators
- Internal Wall lights/Outdoor lights
- Recess downlights
- Feature lighting
- Gas point
- TV point
- Heated Towel rail
- HD — Heat detector
- SD — Smoke detector
- EL — Emergancy Lighting
- Extract fan (section/plan)

Scale 1:100@ A3 & 1:50@A1

0 1 2 3 4 5 6 7 8

project

5 Holly Place, London NW3

title PROPOSED INTERNAL ALTERATIONS AND INSERTION OF NEW WINDOW TO REAR ELEVATION AND NEW ELECTRICS AND PLUMBING, INCLUDING FITTINGS

date	scale
December 2017	1:100 @ A3 & 1:50 @A1

STEVEN GRAY
ARCHITECTURAL & SURVEYING SERVICES
36 Lakeside Crescent, Barnet EN4 8QJ
Tel: 020 3371 0629 Email: steve@gray-designs.co.uk
Web: www.gray-designs.co.uk

drawing number

2352/ 2B

©COPYRIGHT