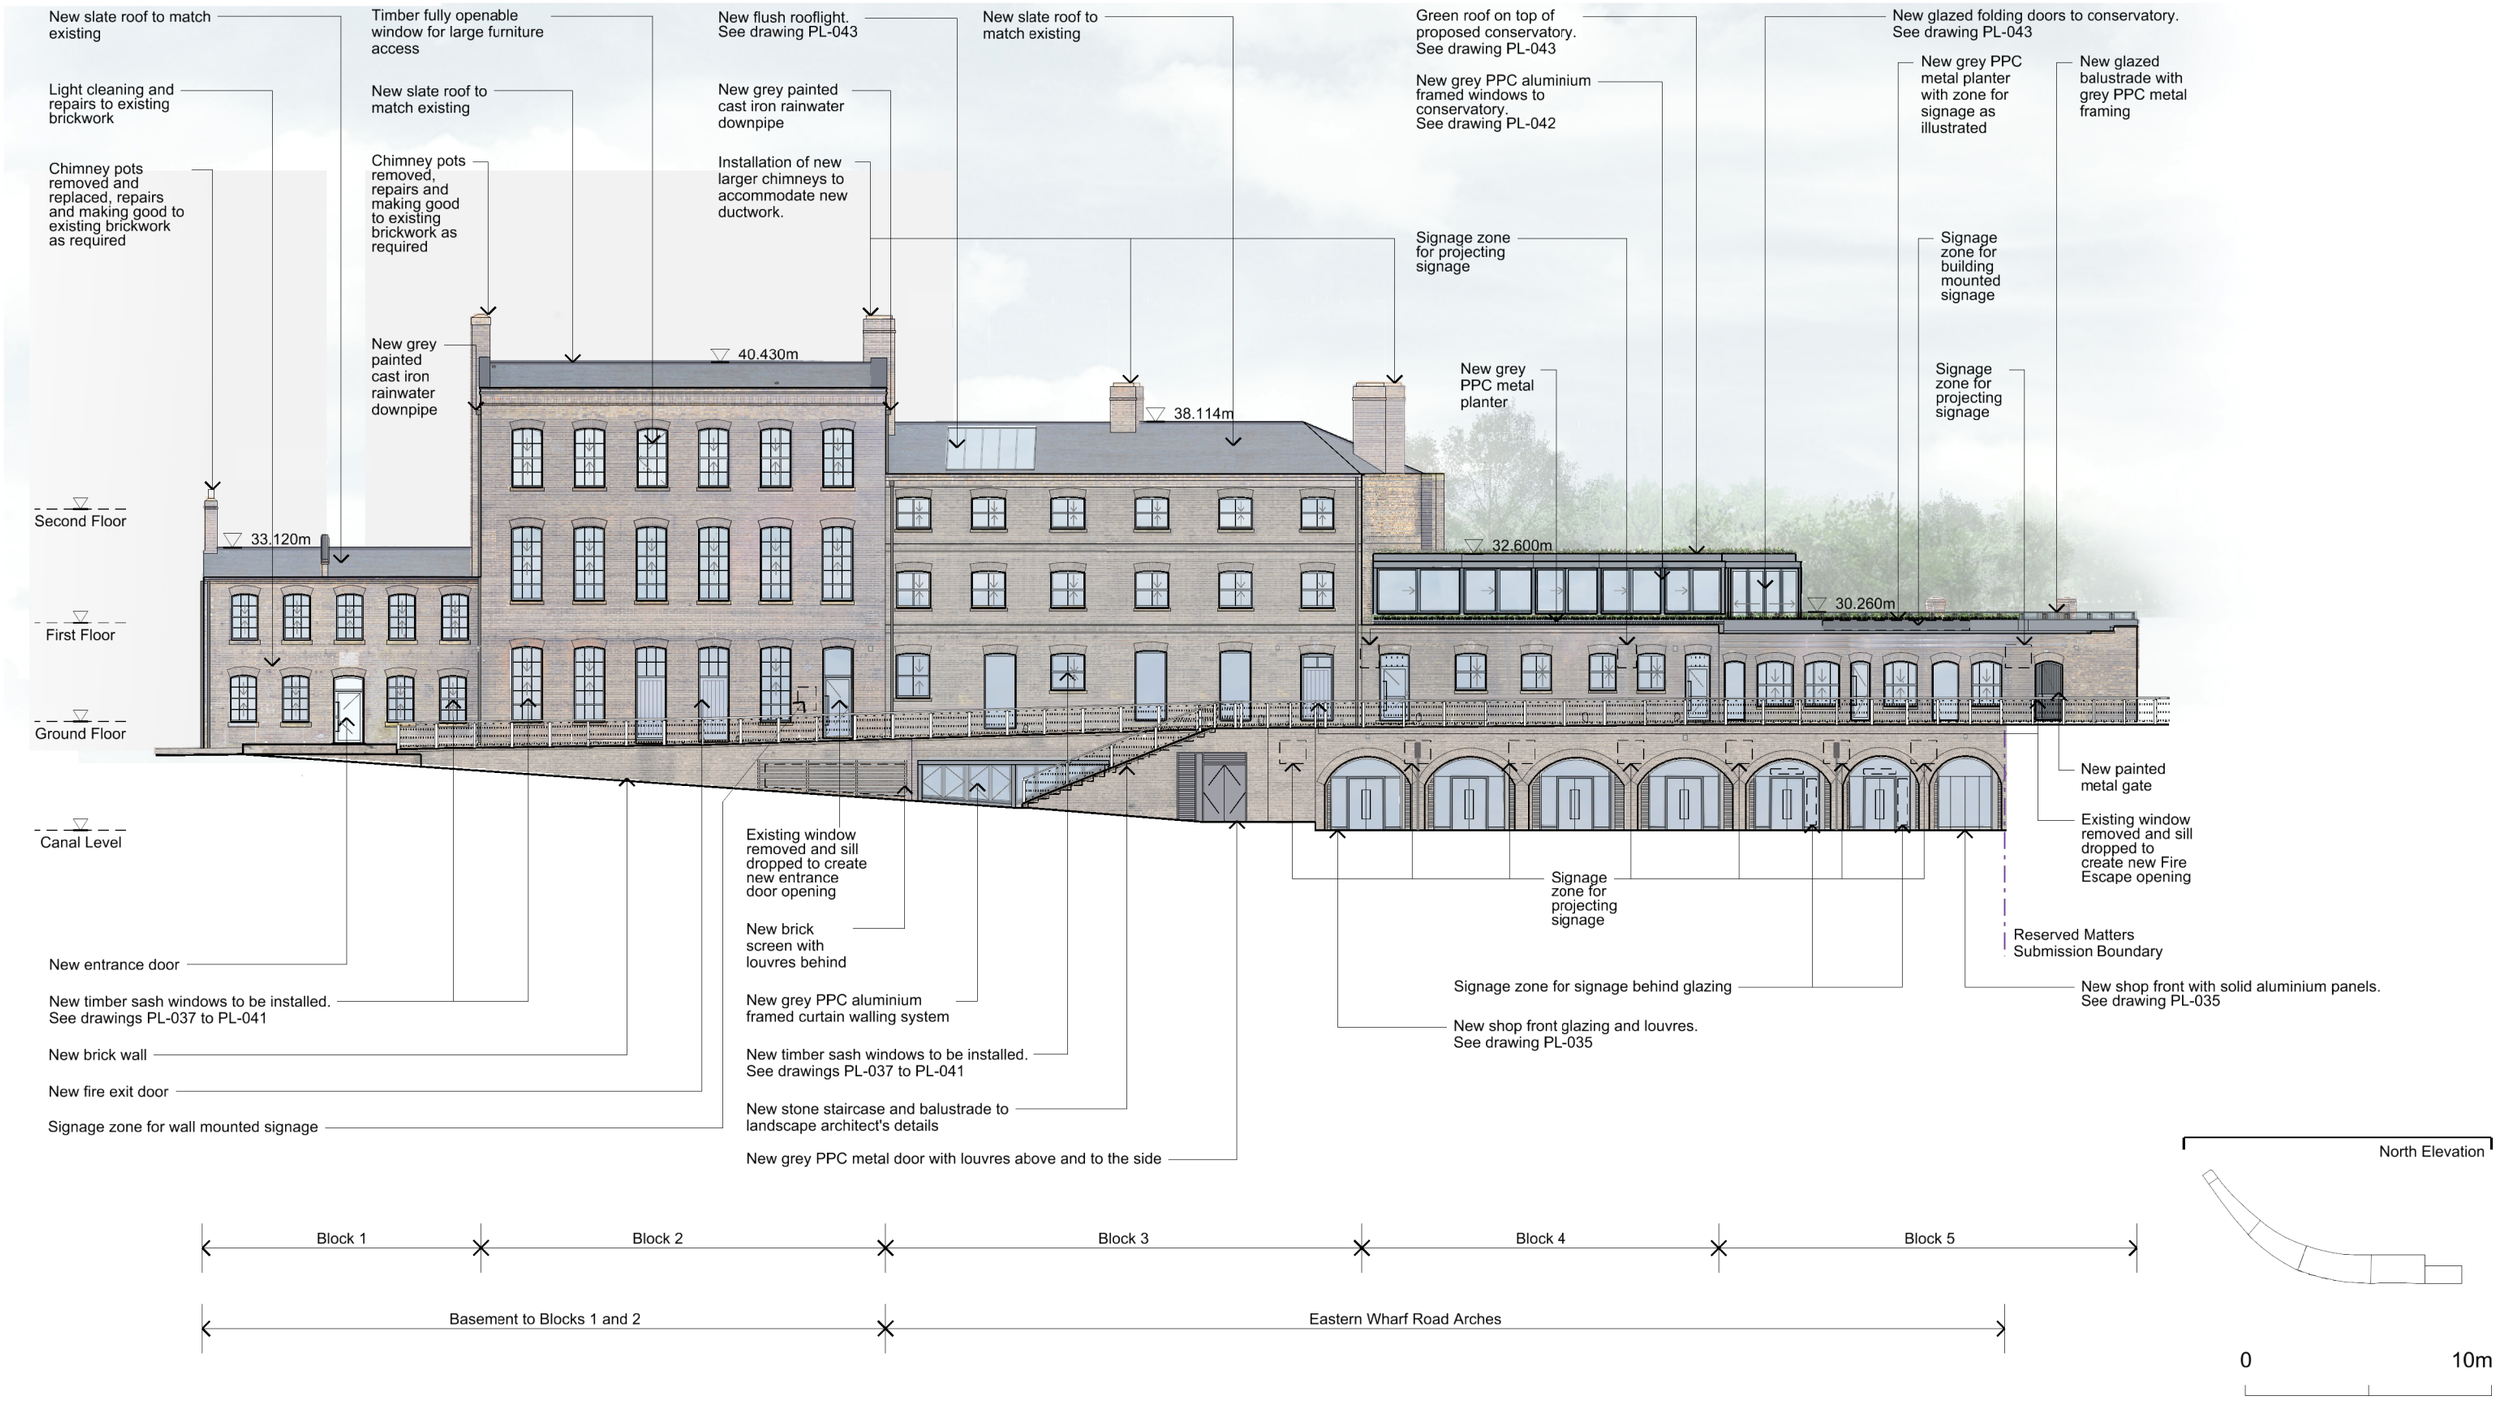

Revisions	Notes: For Approval	DAVID MORLEY ARCHITECTS 18 Hatton Place London EC1N 8RU Tel: 020 7430 2444 Fax: 020 7430 2443 davidmorleyarchitects.co.uk	Fish & Coal Offices and Eastern Wharf Road Arches	Job No. 520	Drawing No. PL-029	Revision D
			Proposed North Elevation	Date of First Issue 22/10/2013	Scale @ A3 1:250	Revision Date 23/07/2014

© David Morley Architects. Do not scale off drawing. Check all dimensions on site and advise any discrepancies before commencing work. All dimensions in millimetres unless otherwise noted.