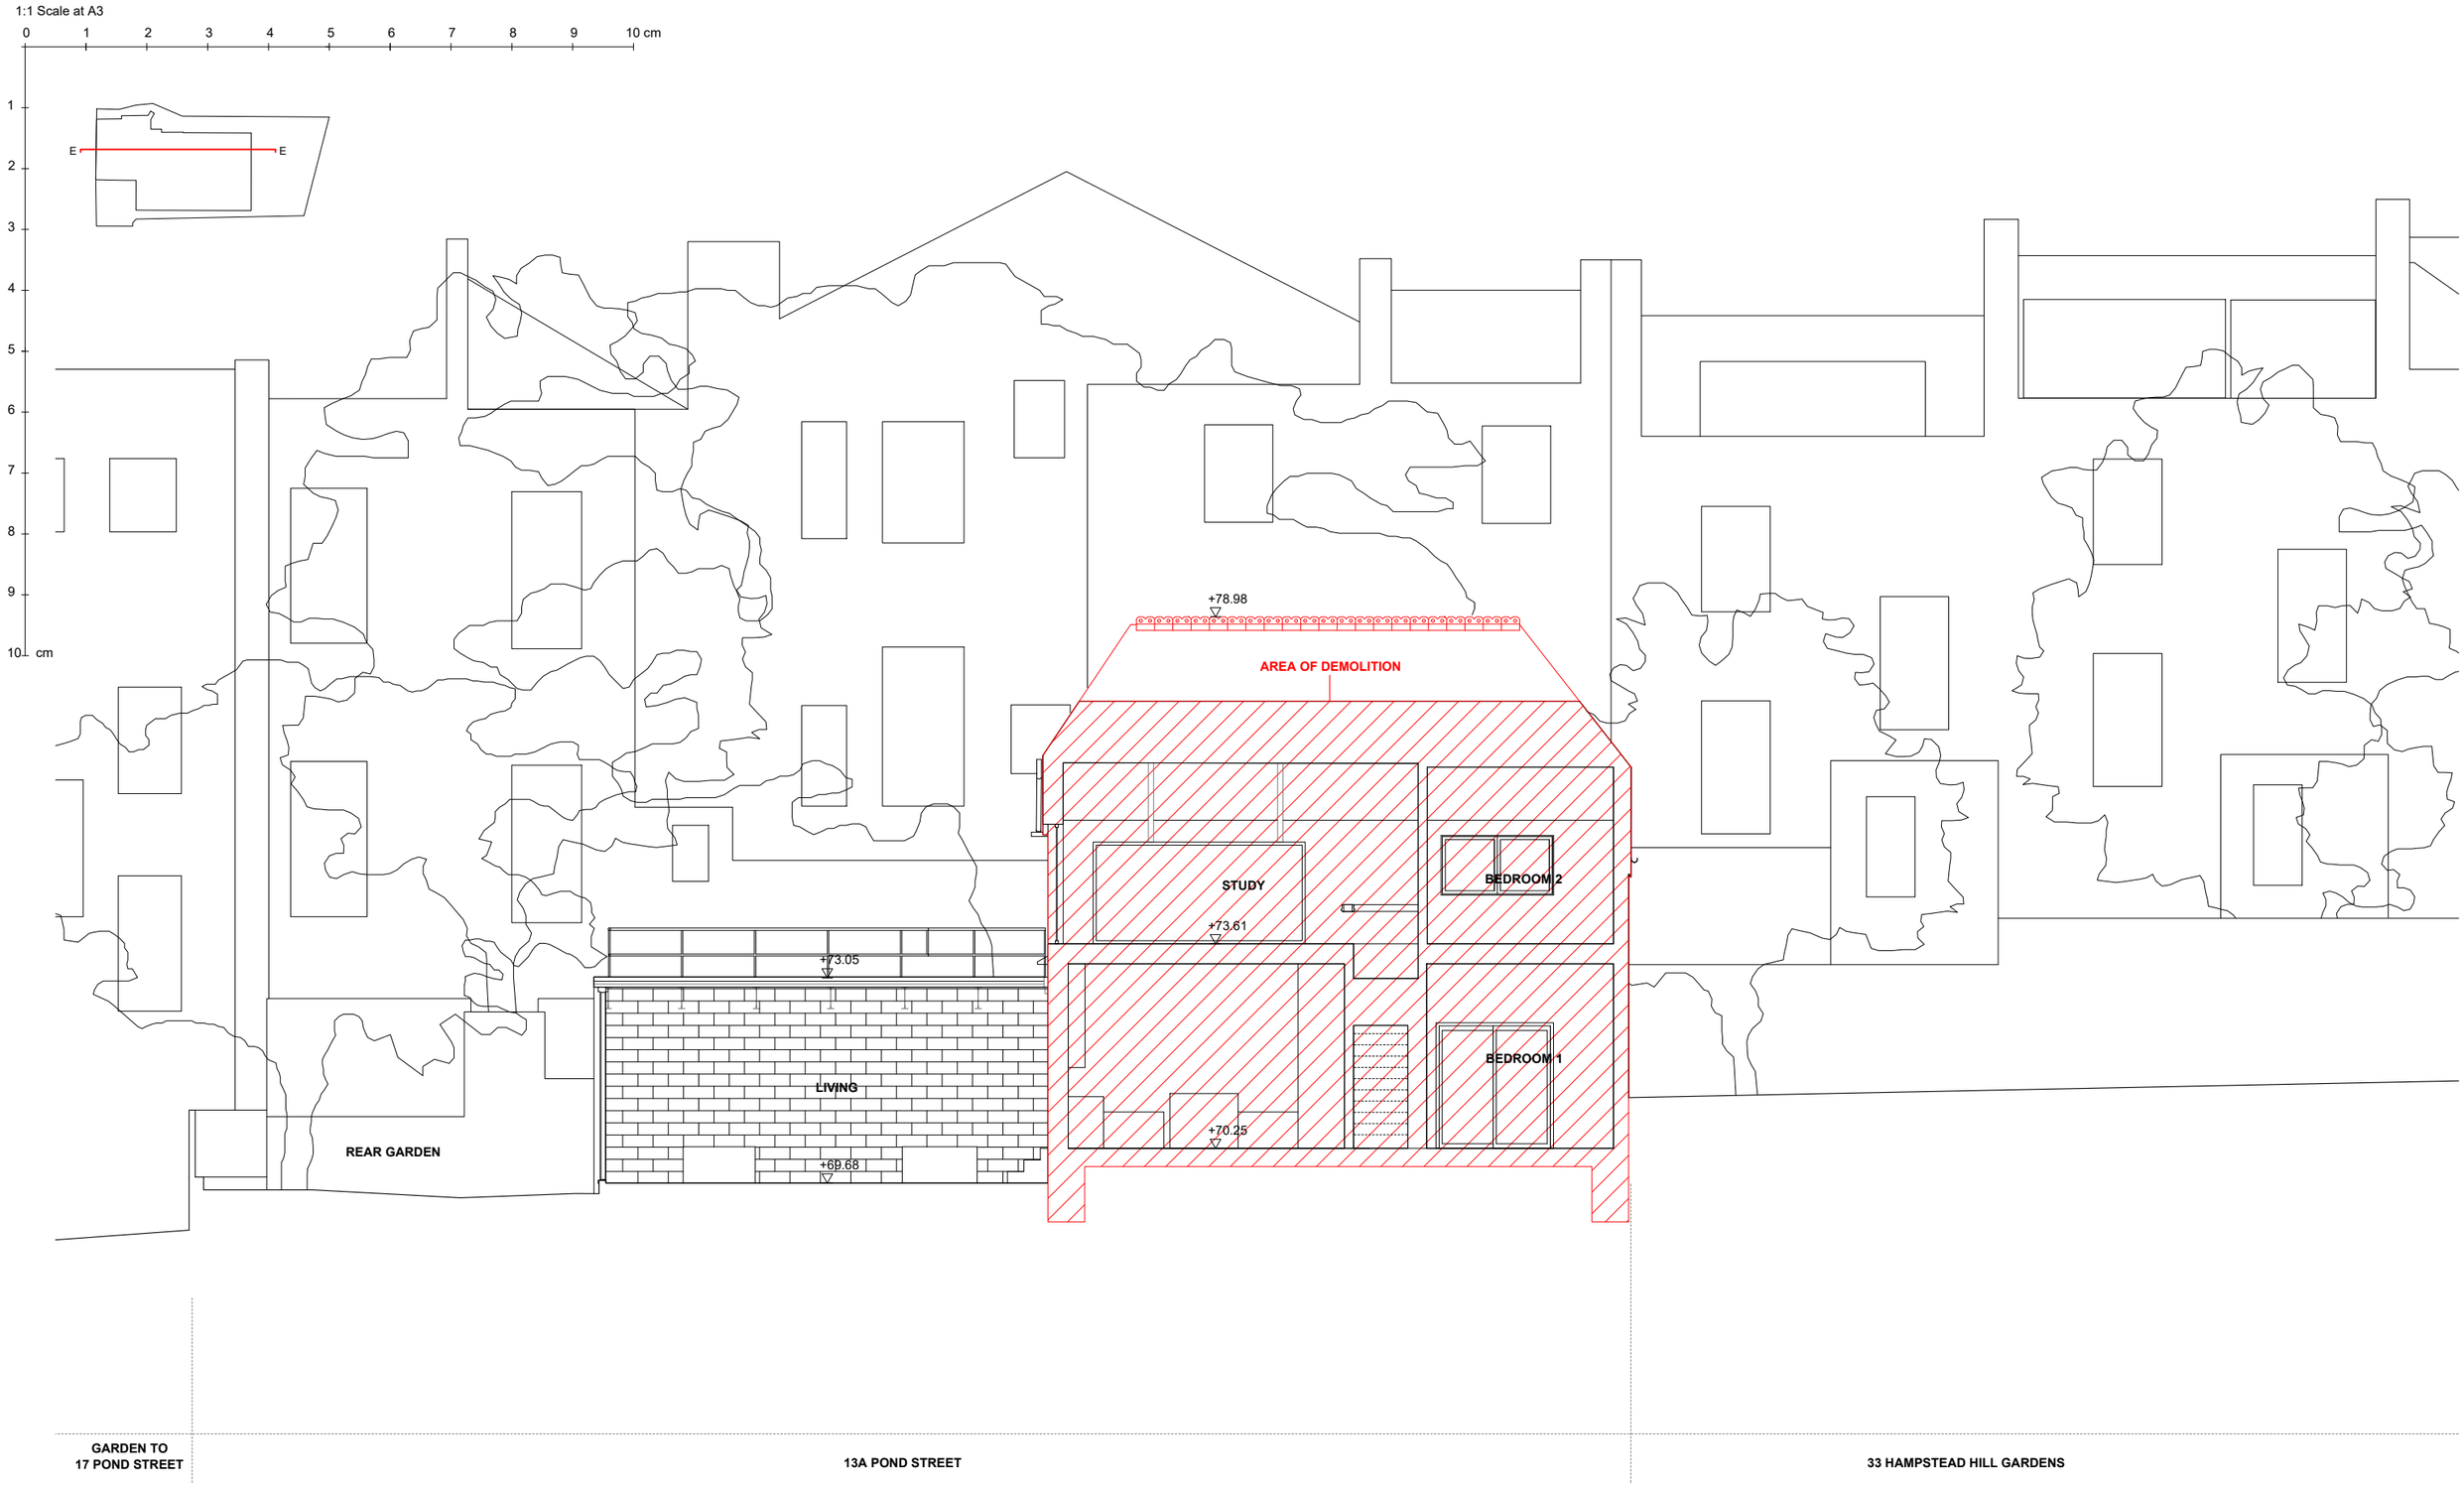

01 Existing - Section E-E
1:100 @ A3 / 1: 50 @ A1

This drawing is copyright.This drawing is the property of Gianni Botsford Architects Ltd. It may not be copied or disclosed to any third party without the permission of Gianni Botsford Architects Ltd.

The contractor shall submit full-size setting out drawings based on information provided in the drawings and specifications to the architect for comment without which manufacture shall not commence.

All dimensions are to be checked on site before any work proceeds. Do not scale this drawing but use only figured dimensions. Any errors or omissions are to be reported to the architect immediately.

This drawing is to be read in conjunction with all the relevant consultants' and/or specialists' drawings/documents and any discrepancies or variations are to be notified to the Architect before work commences.

Drawing Title	Project	Scale	Drawing Number	Revision
Existing - Section E-E	201	1:50 @ A1 1:100 @ A3	PLANNING	
Client SPENCER BAYLIN	Date 25.05.2016	Drawn By HT	201 124	
Project 13A Pond Street, London, NW3 2PN	83-84 Berwick St London W1F 8TS, UK T 0044 (0)20 7434 2277 info@giannibotsford.com		Gianni Botsford Architects	