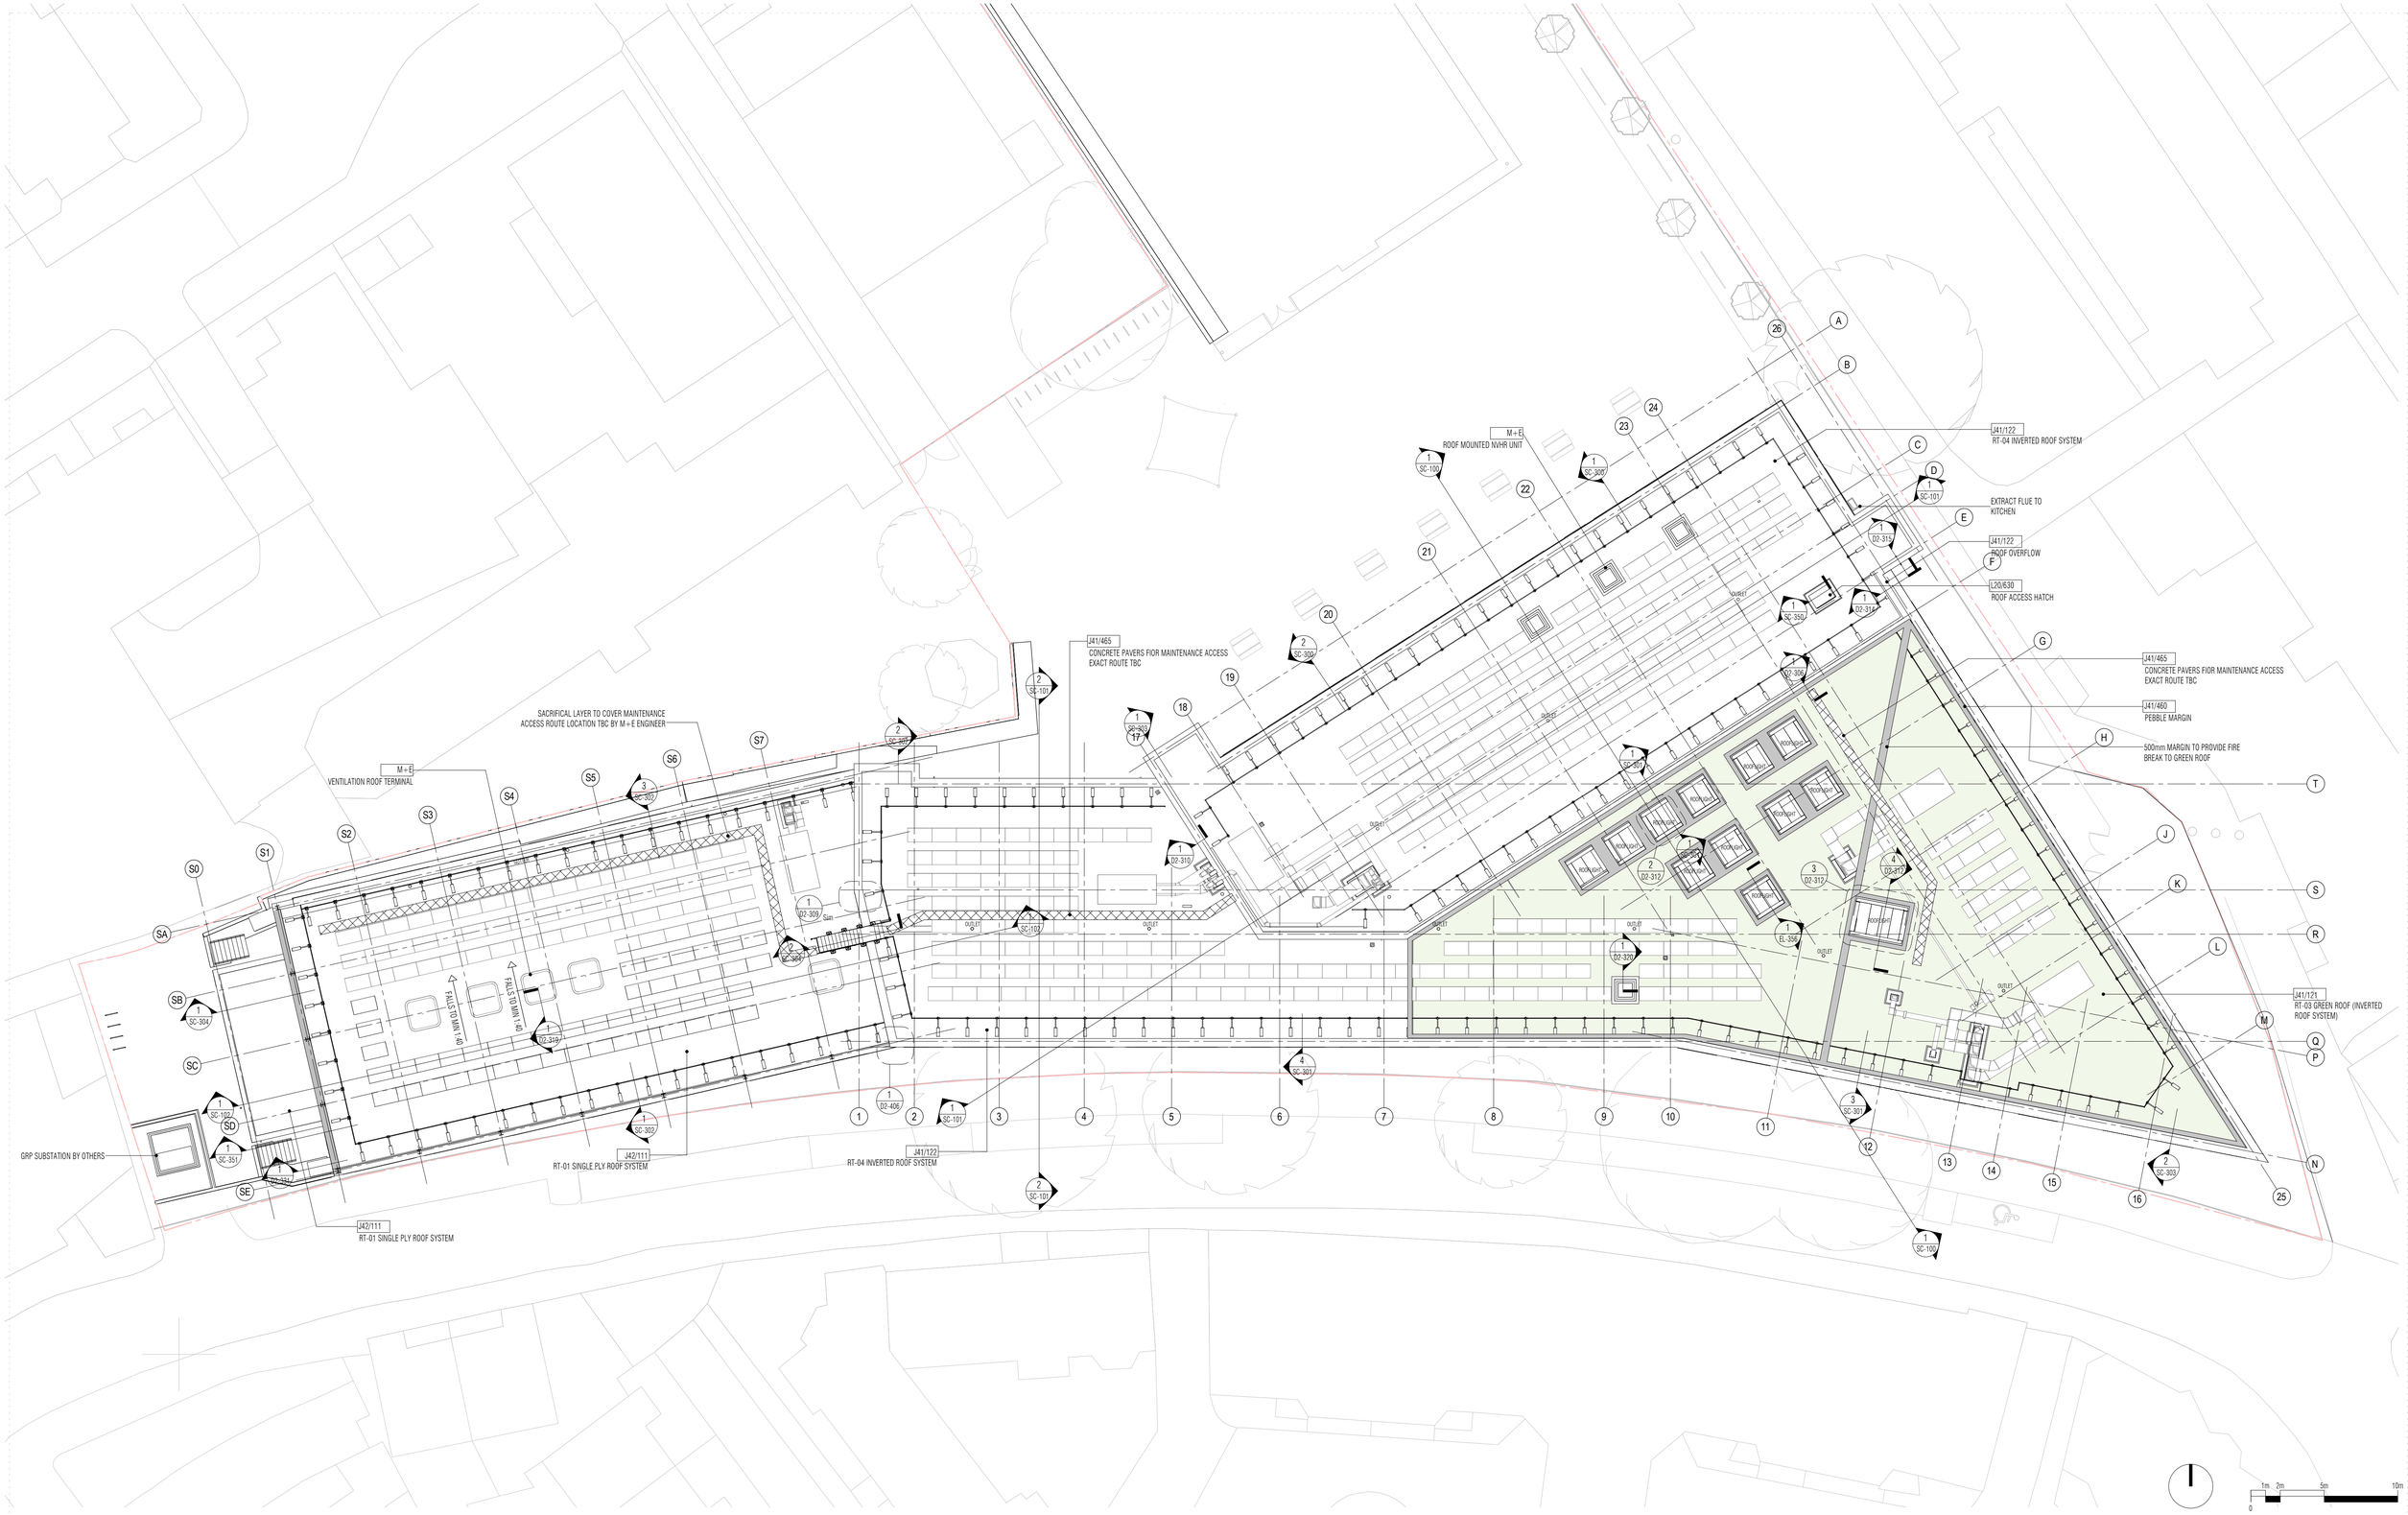

DO NOT SCALE THIS DRAWING ALL DIMENSIONS MUST BE CHECKED ON SITE INFORM THE ARCHITECT OF ANY DISCREPANCIES PRIOR TO CONSTRUCTION

KEY PLAN

CDM REGULATIONS

THESE NOTES IDENTIFY THOSE HAZARDS WHICH THE DESIGNER DEEMS TO BE SIGNIFICANT, UNUSUAL, NOT LIKELY TO BE OBVIOUS TO A COMPETENT CONTRACTOR AND/OR DIFFICULT TO MANAGE. IF ANY SUCH HAZARDS ARE IDENTIFIED AND NOT LISTED BELOW THEN THEY SHOULD BE BROUGHT TO THE ATTENTION OF THE ARCHITECT

HAZARD	DATE ADDED	DATE MITIGATED	RISK ASSESSMENT DATE
NO SIGNIFICANT HAZARDS UNDER THE CDM REGULATIONS HAVE BEEN IDENTIFIED RELATING TO WORK ON THIS DRAWING			

NOTES

REFER TO 2P SERIES PLANS FOR LARGER SCALE 1:100 @ A1.

PV LAYOUT AND M+E SHOWN IS INDICATIVE, REFER TO SPECIFIC SUBCONTRACTOR DRAWINGS

REV	DATE	DESCRIPTION	DRN	CHK
P01	19.08.16	DRAFT CP SUBMISSION	EF	BGO
P02	30.08.16	CONTRACTOR'S PROPOSALS	EF	BGO
P03	07.09.16	CONTRACTOR'S PROPOSALS	MP	BGO
C01	01.02.17	CONSTRUCTION	MP	BGO
C02	18.04.17	CONSTRUCTION	MP	BGO
C03	30.06.17	M+E UPDATED	MP	BGO

DRAWING TITLE
GA PLAN
ROOF LEVEL

SCALE 1 : 200 A1 SHEET

STATUS
CONSTRUCTION

DRAWING NO
2698–GA–104

REV
C03

jestico + whiles
1 Cobourg Street London NW1 2HP
t +44 (0) 20 7380 0382 f +44 (0) 87 0622 0732 w jesticowhiles.com
architecture · interior design london · prague

CLIENT
KIER CONSTRUCTION

PROJECT
MARIA FIDELIS CATHOLIC SCHOOL

©2014 jestico + whiles. all rights reserved