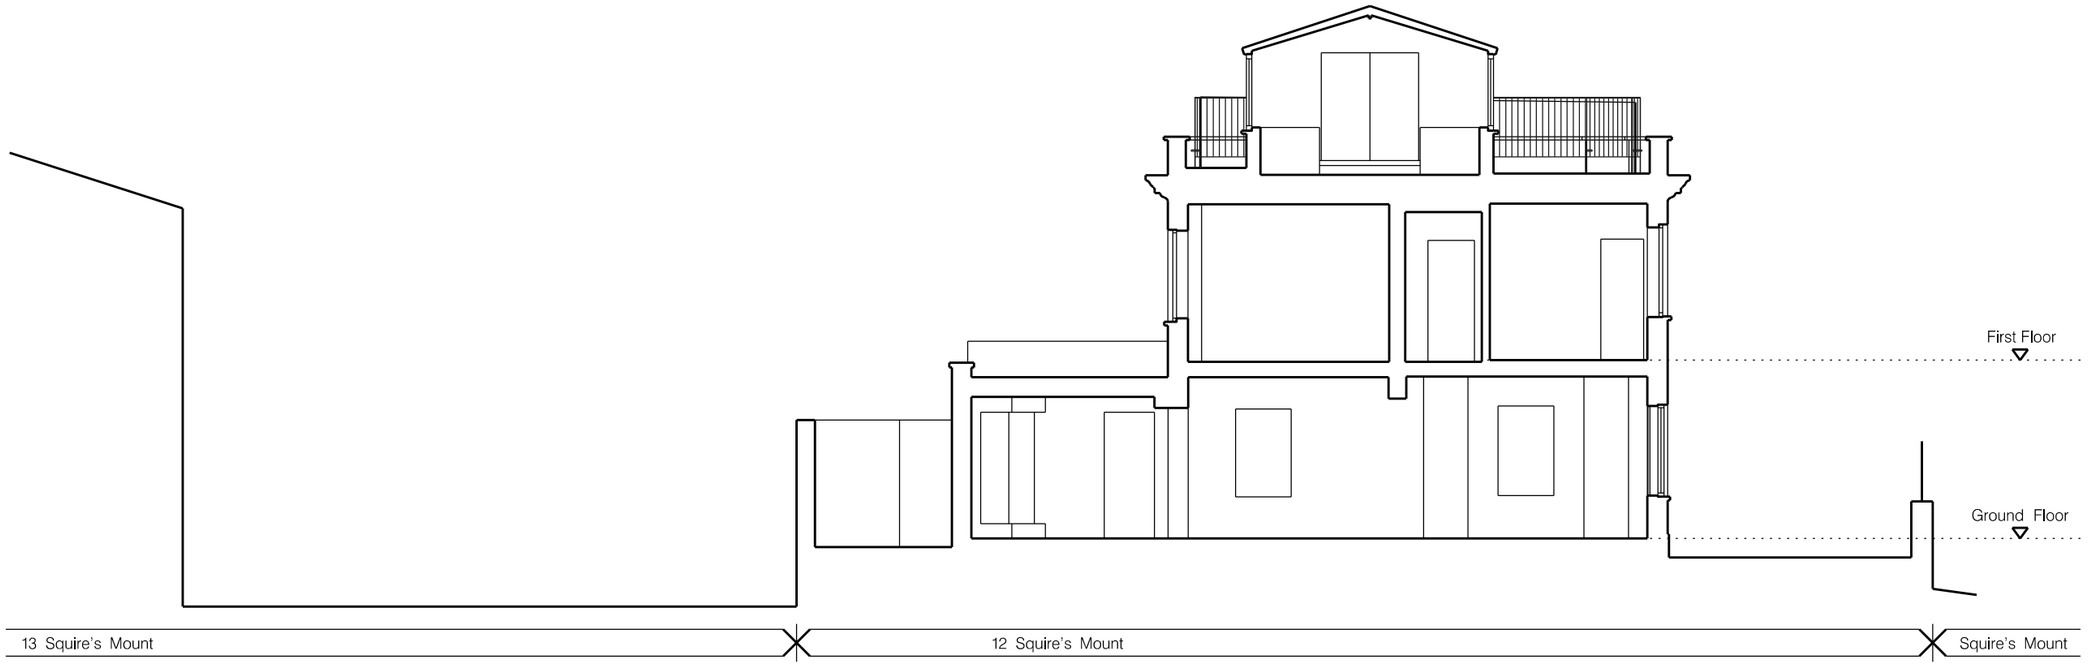

SECTION A–A

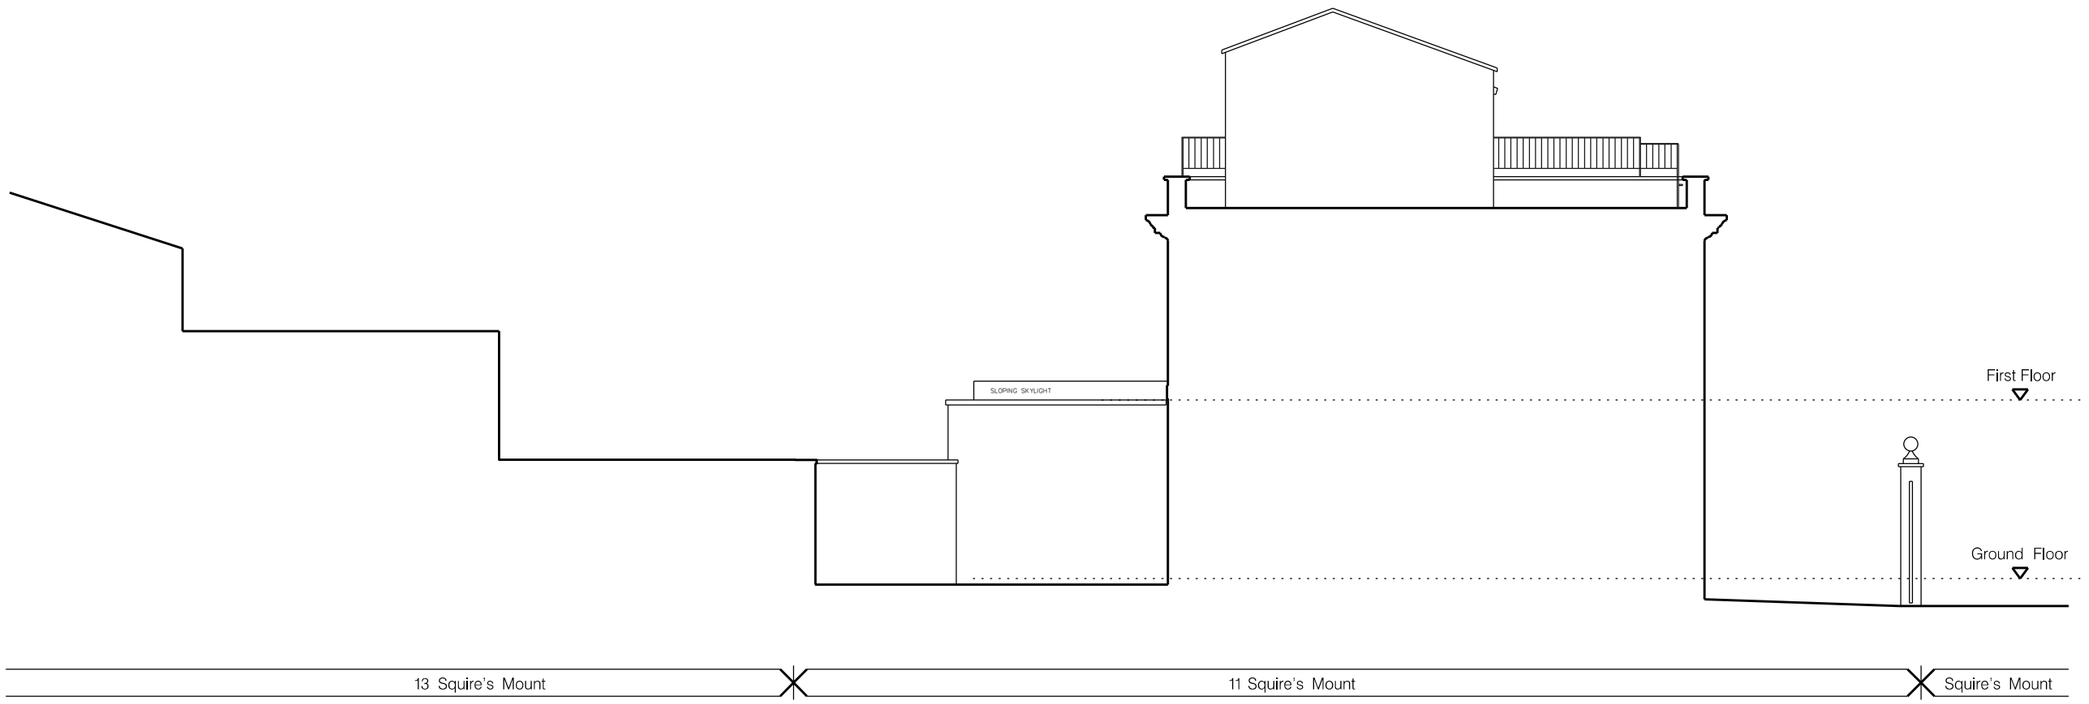

SOUTH EAST (SIDE) ELEVATION

SCALE
0 1.0 2.0 3.0m
0 2 4 6 8 10ft

REV.	DESCRIPTION	DATE
A	EXISTING ROOF TERRACE RAILINGS ADDED	21-03-2017

PROJECT
12 SQUIRES MOUNT
HAMPSTEAD
LONDON NW3 1ED

DRAWING TITLE
EXISTING ELEVATION AND SECTIONS

SCALE 1:100 @ A3 | DATE OCTOBER 2017

DRAWING No. 3192 /P /05 | REV. A

This drawing is the Copyright of Proun Architects. Any copying in part or whole must be with the approval in writing of Proun Architects. All dimensions are to be checked on site prior to commencement of works. This drawing should not be scaled. This drawing is to be read in conjunction with all relevant written specifications.

90 BOROUGH HIGH STREET
LONDON SE1 1LL
TEL 020 7407 3700 FAX 020 7407 3800
PROUN
ARCHITECTS DESIGNERS PLANNERS