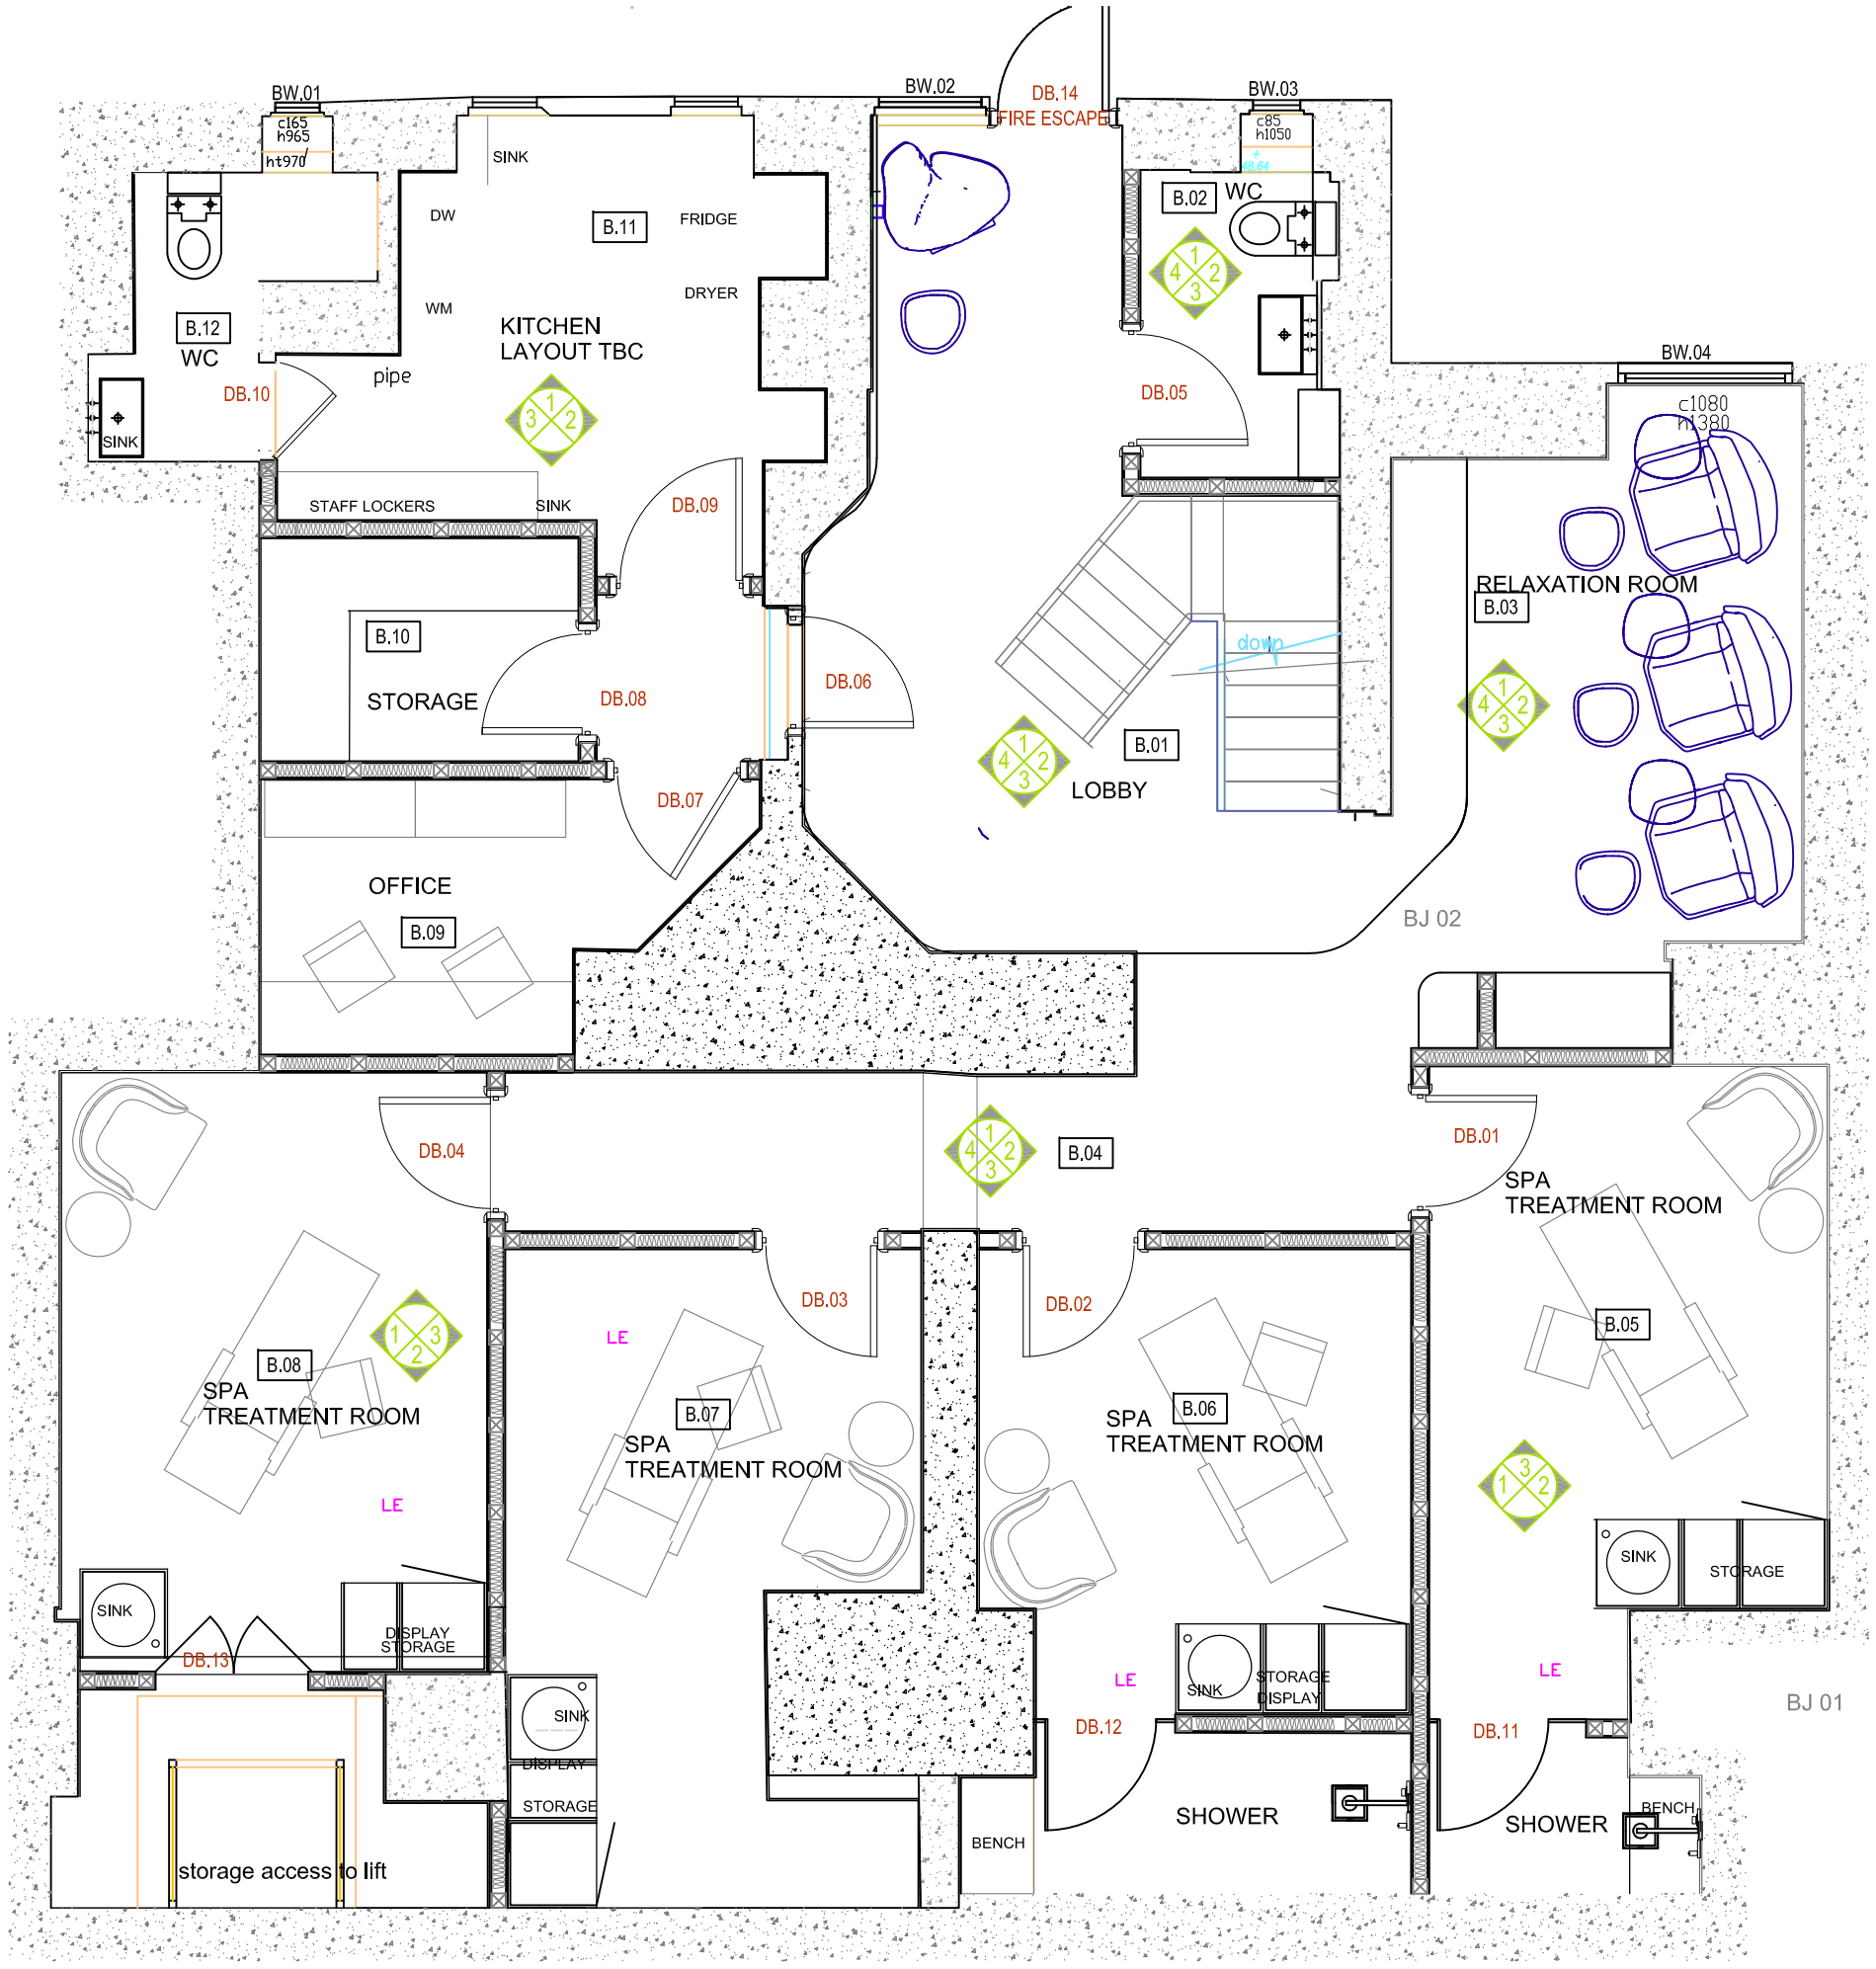

1 101 Proposed Basement Floor

Scale 1:50

Rev	Date	By	Description
A	24/10/17	MS	FOR CONSTRUCTION
P1	15/02/17	MS	FIRST ISSUE

Location Plan:

NOTE: DO NOT SCALE FROM DRAWINGS ALL DIMS TO BE CHECKED ON SITE

Architects:

REVIVE DESIGN STUDIO
174 CENTRIUM
STATION APPROACH
WOKING GU22 7PE

Tel: 07758510858

Client: REHAB SOFAN

Structures: xxxx

Services: ****

Quantity Surveyors: ****

Planning Supervisor: ****

Project Manager: MARTYN BAGLEY

Drawing Title: PROPOSED PLAN BASEMENT

Date: 09:08:2017

Scale: AS SHOWN

Do not scale.
All dimensions to be checked on site.
This drawing is copyright.

Drawn: MS

Checked:

Authorised:

Drawing Status: CONSTRUCTION

Project	Originator	Type	Number	Rev.
108	OOL	L	201	A-