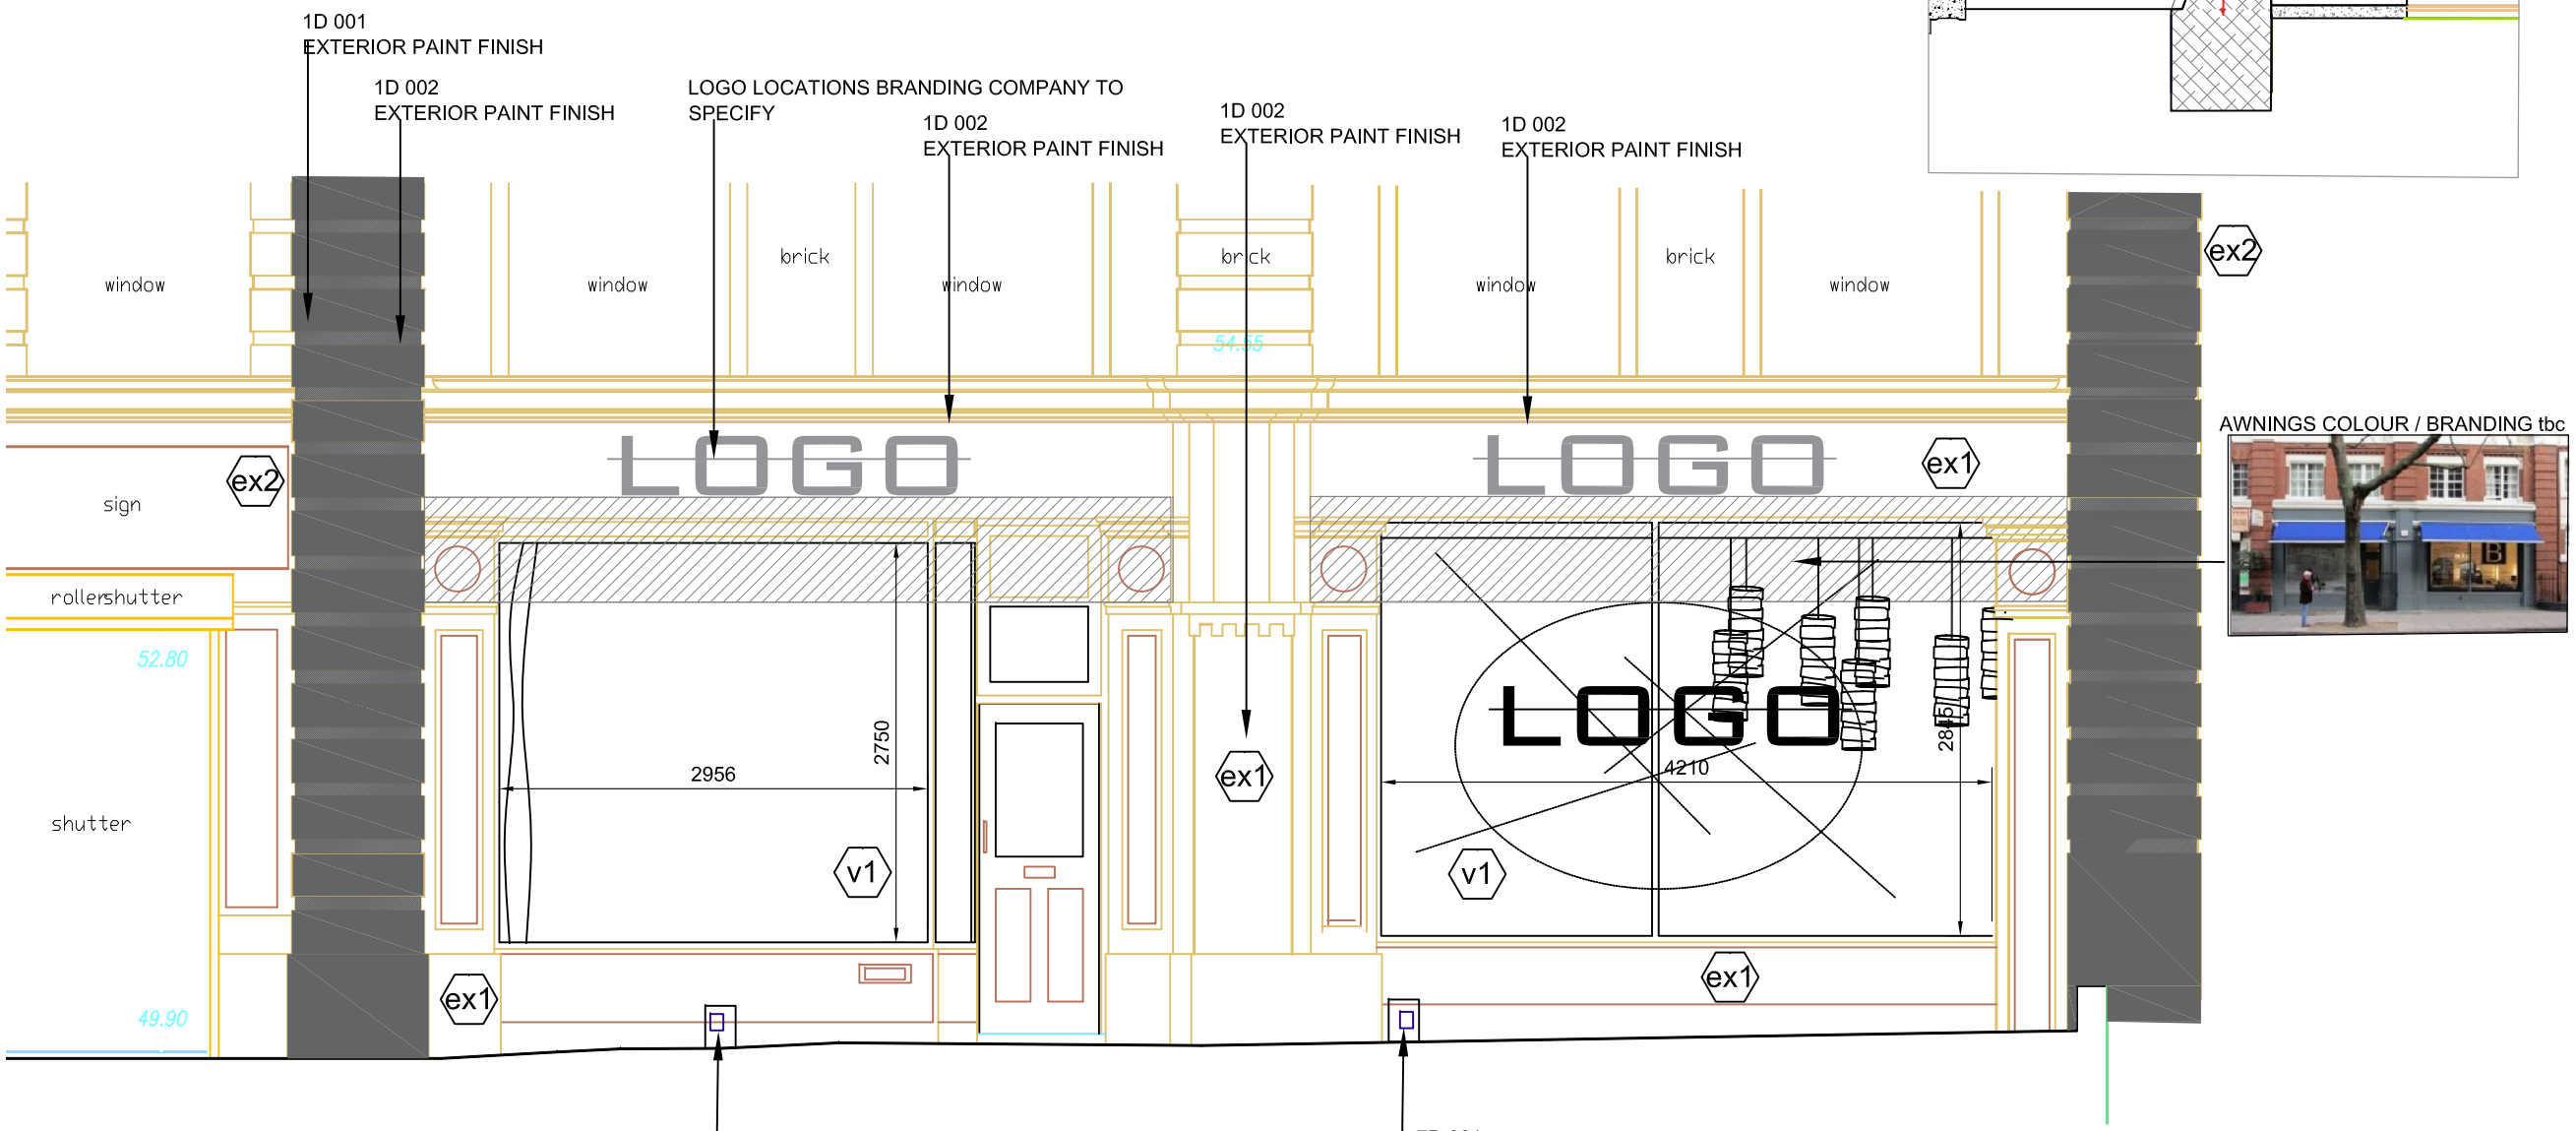

2 120 FRONT ELEVATION
ELEVATION 1 Scale 1:50

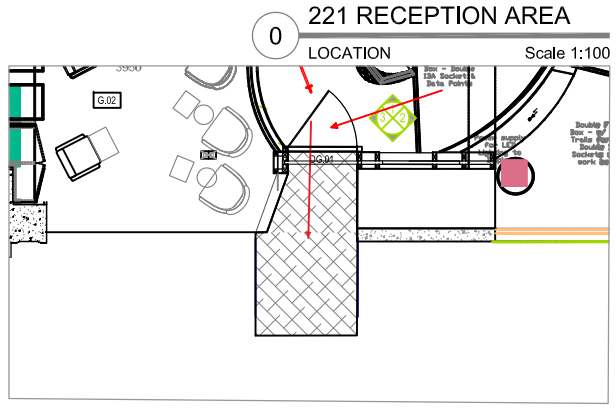

AWNINGS COLOUR / BRANDING tbc

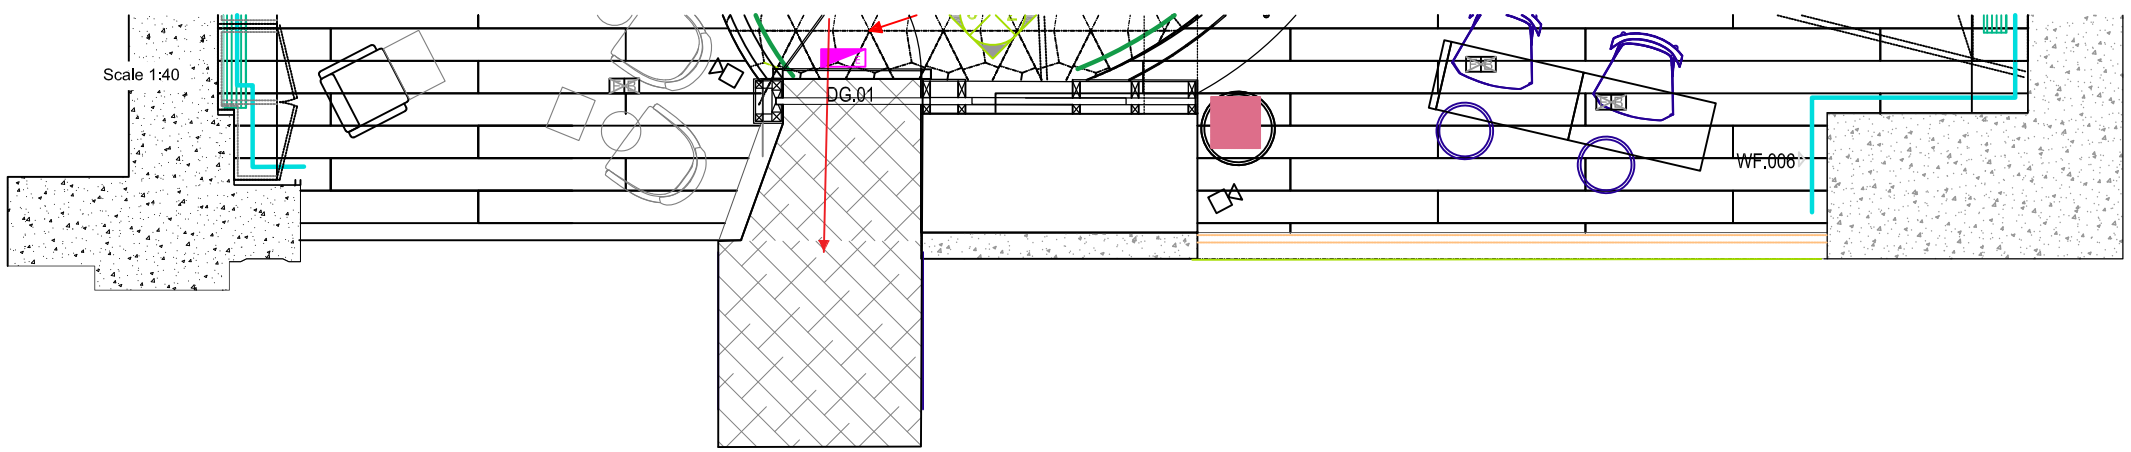

1 120 PLAN
Scale 1:50

FINISHES

- A1 — Existing Awnings to be reviewed and refurbished if required
- ex1 — Exterior paint 1D. 001 refer to schedule for colour
- ex2 — Exterior paint 1D. 002 refer to schedule for colour
- v1 — Vinyl logo finish refer to branding company for graphics

NOTE: DO NOT SCALE FROM DRAWINGS ALL DIMS TO BE CHECKED ON SITE

Rev	Date	By	Description
A	24/10/17	MS	FOR CONSTRUCTION
*	08/10/17	MS	FIRST ISSUE

Location Plan:

Designer:
REVIVE DESIGN STUDIO
174 CENTRIUM,
STATION APPROACH
WOKING GU22 7PE
Tel: 07758510858

Client: REHAB SOFAN

Structures: xxxx

Services: ****

Quantity Surveyors: ****

Planning Supervisor: ****

Project Manager: MARTYN BAGLEY

Drawing Title:
FRONT ELEVATION
ENTRANCE

Date: 08:10:2017 Scale: AS SHOWN

Do not scale.
All dimensions to be checked on site.
This drawing is copyright.

Drawn: MS Checked: Authorised:

Drawing Status: PRELIMINARY

Project	Originator	Type	Number	Rev.
108	OOL		110	A-