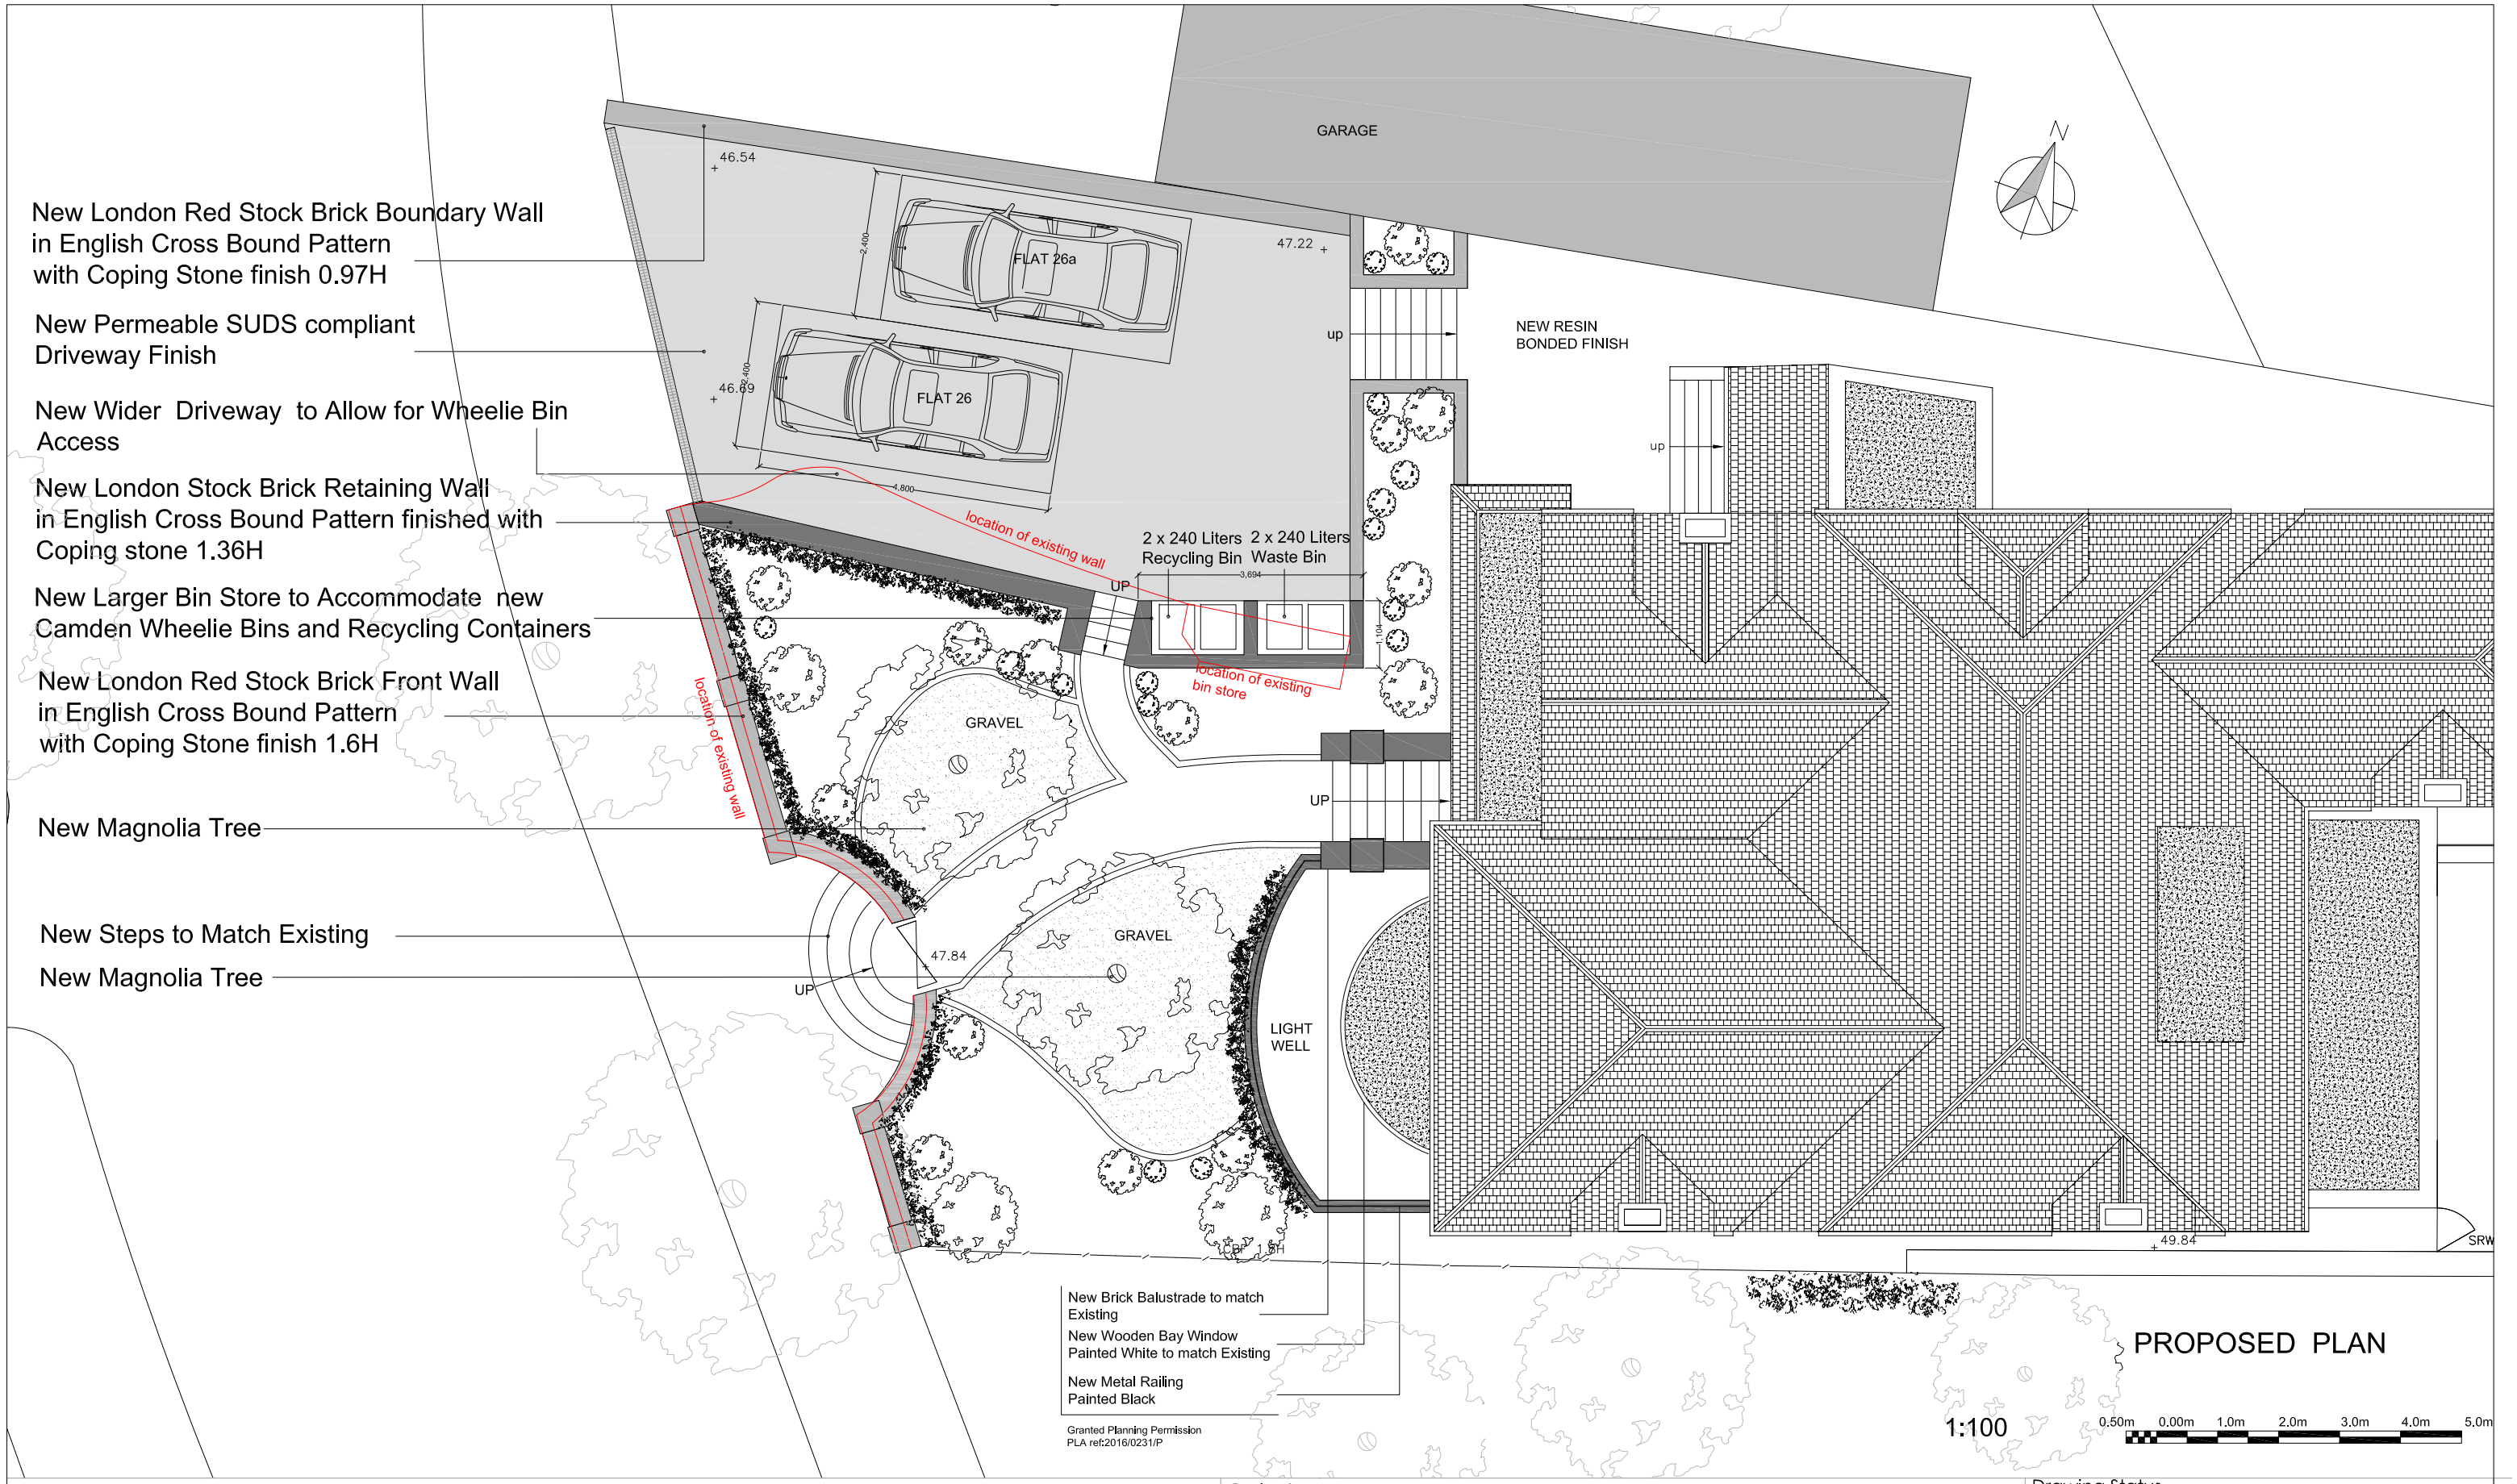

Notes

All dimensions to be checked on site prior to commencement of any works, and refer any discrepancies to the Architect.
Do not scale this drawing.
This drawing is to be read inconjunction with the specification and all relevant drawings.
COPYRIGHT ©: This drawing has been produced by ADATTO Ltd and is not to be used or reporduced by any other party for any purpose.

Rev	Date	Amendment	By

Project
26 Rosecroft Avenue
London NW3 7QB

Client
Vipul Panchal

Drawing
Proposed Plan

Drawing Status

Scale
1:100 @ A3

Date
March 2017

Drg No
PL 100