USE FIGURED DIMENSIONS ONLY. DO NOT SCALE FROM THIS DRAWING. ALL DIMENSIONS MUST BE CHECKED ON SITE. ANY INCONSISTENCIES MUST BE REPORTED BACK TO THE ARCHITECT. THIS DRAWING IS COPYRIGHT OF BROOKS MURRAY ARCHITECTS. © BROOKS MURRAY ARCHITECTS 2018. ALL RIGHTS ARE RESERVED. NO PART OF THIS WORK MAY BE PRODUCED WITHOUT PRIOR PERMISSION IN WRITING FROM BROOKS / MURRAY ARCHITECTS. PLANNING STAGE DRAWINGS SHOULD NOT BE USED FOR CONSTRUCTION.

REV.	AMENDMENT	BY:	DATE
1			

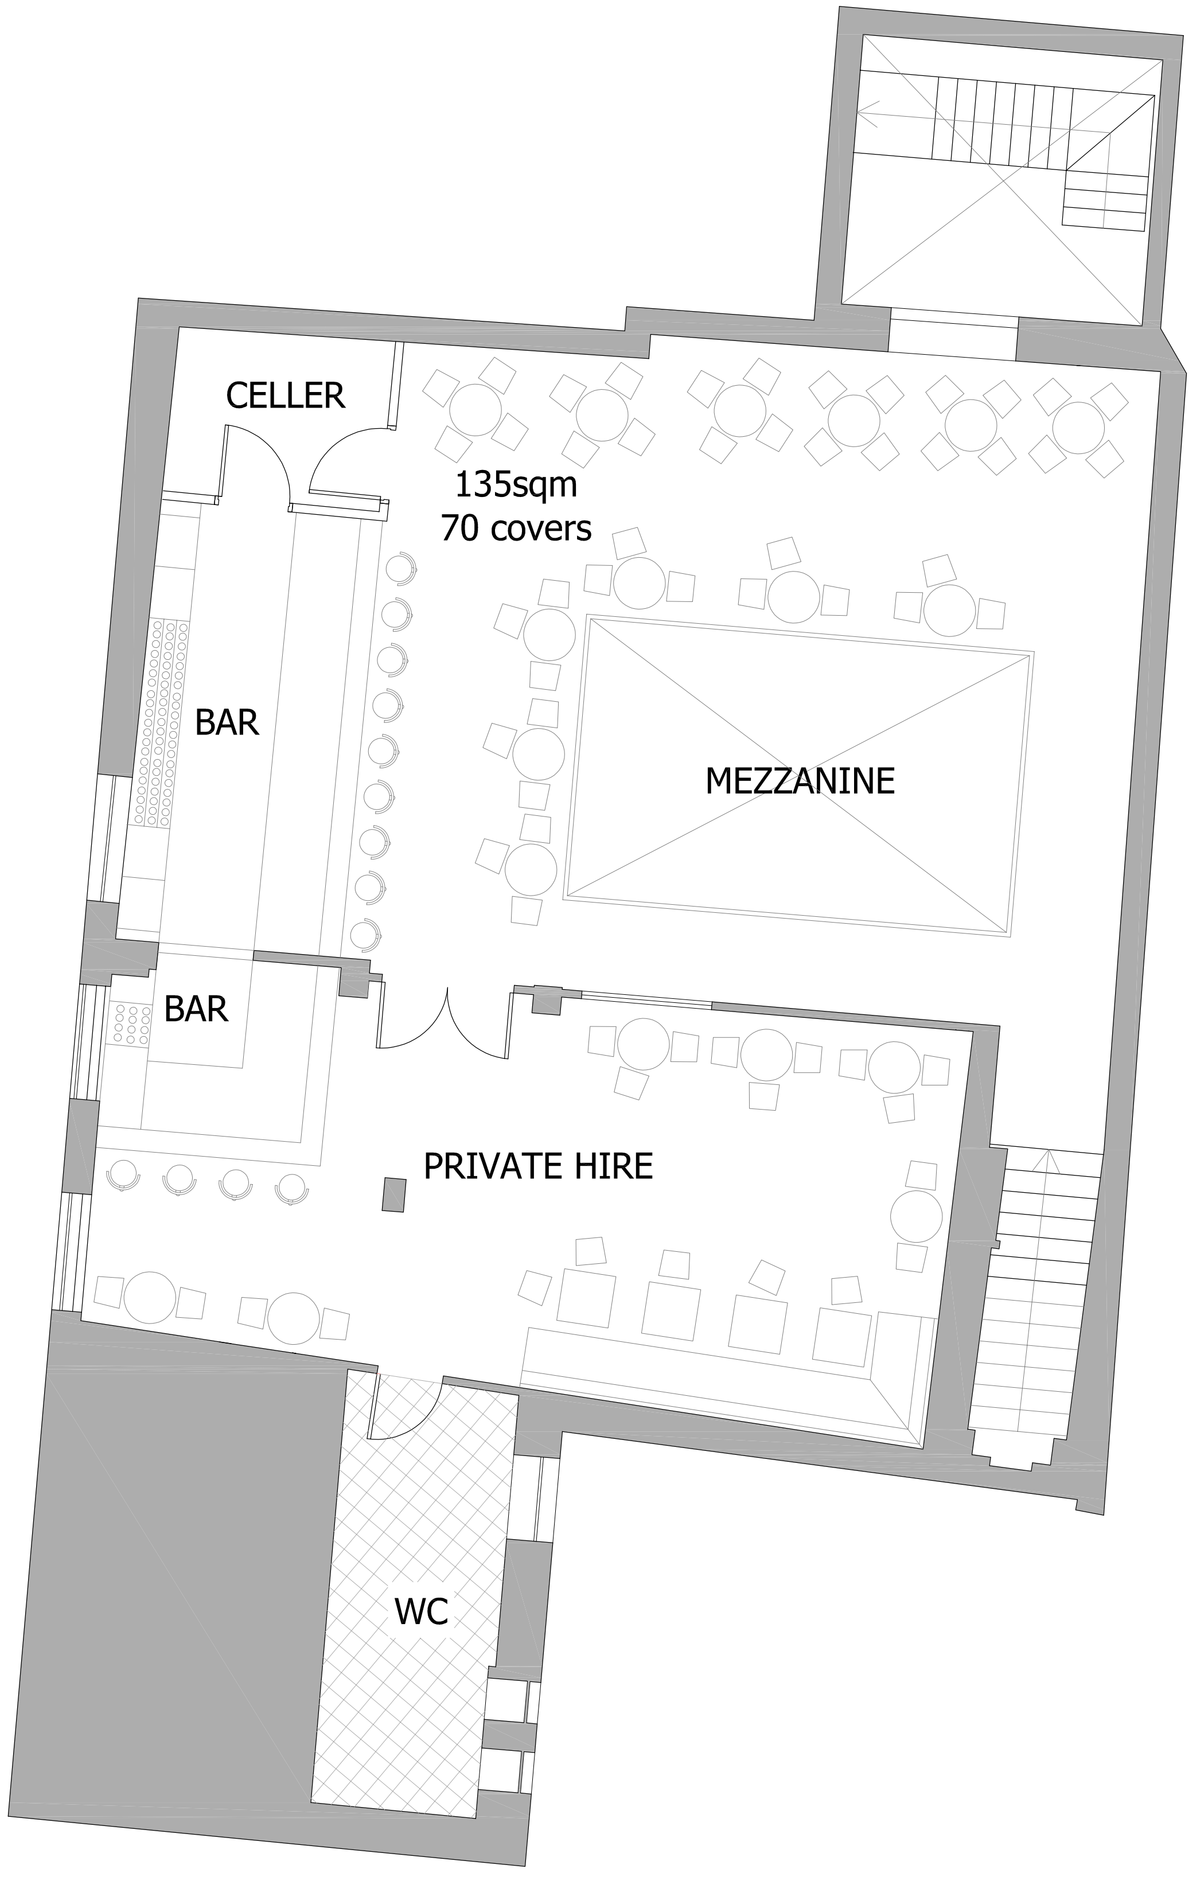

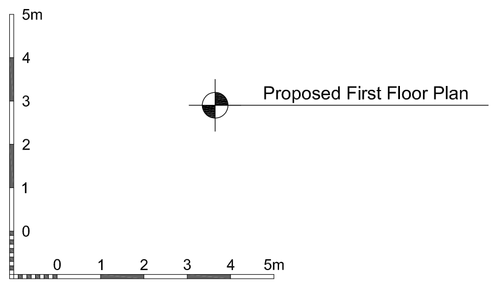

Proposed First Floor Plan

Brooks Murray Architects
The Arts Building, Finsbury Park, N4 3JG
+44 (0)2077399955 admin@brooksmurray.com

brooks murray

CLIENT:
Pearl and Coutts

JOB:
The Cartoon Musuem
35 Little Russell Street,
WC1A 2HH

DRAWING TITLE:
Proposed First Floor Plan

SCALE:
1:50@A1 - 1:100@A3

DATE:
Jan 2018

STATUS:
Change of Use Application

DRAWING NUMBER:	REV:	ISSUED BY:
981.62-101		OB

DRAWING CODE:
XXXX-BMA-XX-XX-DR-A-XXXXXX-00