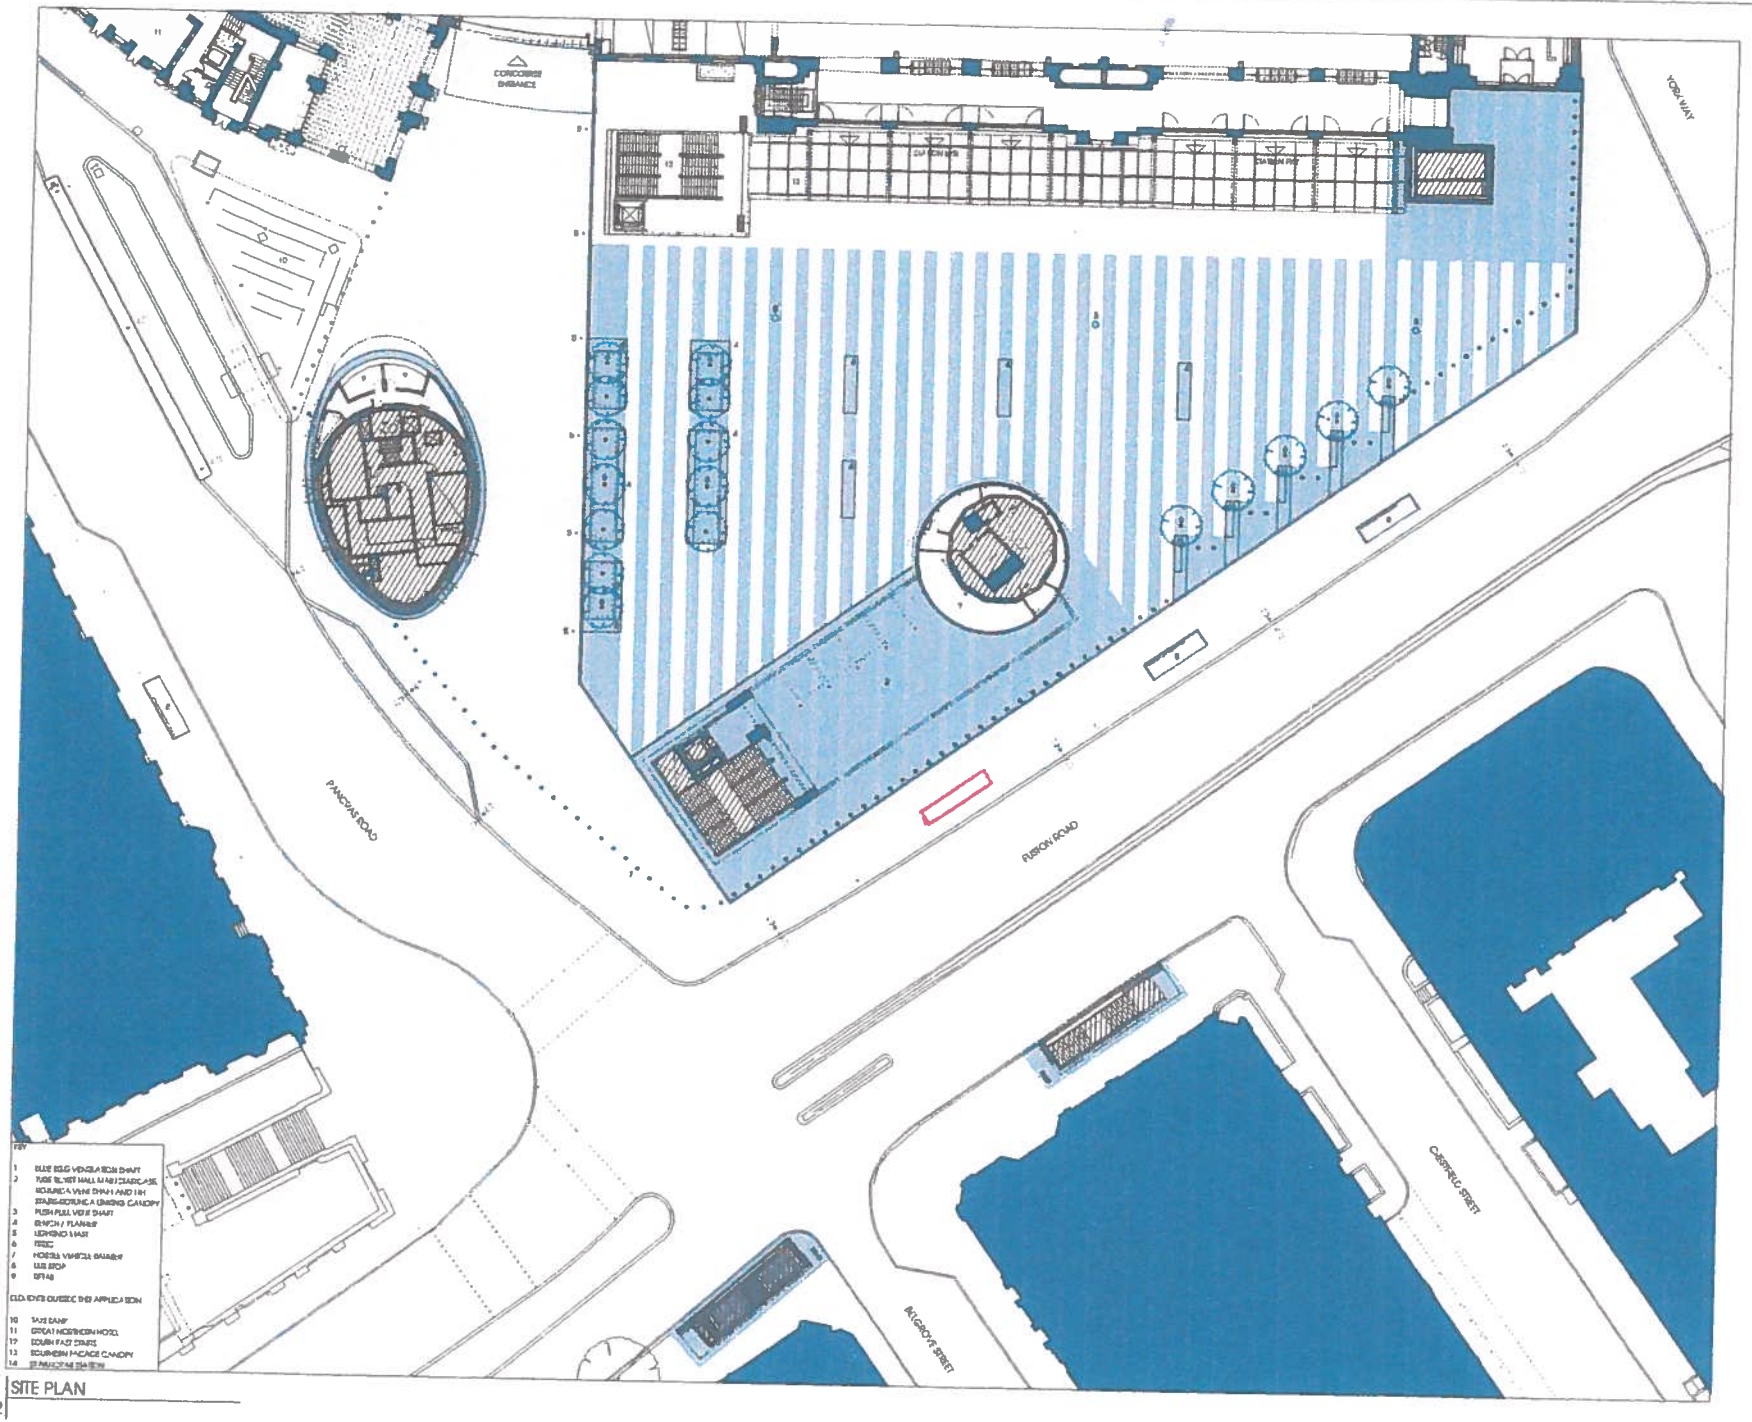

SITE PLAN

0002

Notes

COPYRIGHT to all and all dimensions on the site. Do not scale from this drawing. Stanton Williams to be advised of any variation between the drawings and site conditions.

Drawings are based on survey data and may not accurately represent what is physically present.

All levels are in metres above Tunnel Datum (TD) a Ordnance Datum Newlyn (ODN) - 100m

© Stanton Williams.
All rights described in Chapter IV of the Copyright Designs and Patents Act 1988 have been asserted.

To be read in conjunction with the specification and all relevant drawings.

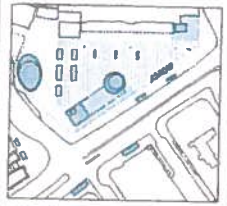

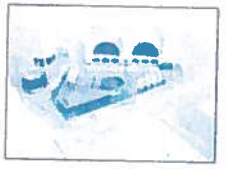

KEY

- EXISTING STRUCTURE
- DARK GREY GRANITE
- LIGHT GREY GRANITE
- YORK STONE

MATERIAL KEY

- BSG BLAST RESISTED GLAZING
- CSG CURVED GLASS SCREEN
- CGC CURVED GRANITE CLADDING
- GC GRANITE CLADDING
- GT GRANITE TILE (APPROX 600 x 600 AREA)
- MC METAL COPING
- MD METAL DOORS
- MG METAL GRILLE
- PMD PERFORATE METAL DOORS
- MM METAL MESH (PHOTO MAY VARY)
- MP METAL PANEL
- RS RECESSED SCRIPT
- HVB HOSTILE VEHICLE BARRIER

D2	09.09.11	HC	RS	SH
D1	29.08.11	HC	RS	SH

ISSUED FOR PLANNING/GRIP STAGE 4

Rev	Date	By	Chkd	Appd

Client
Network Rail
1 Eversholt Bridge Road
London NW1 4HR
Tel: +44 (0)20 7922 6611
Email:

Network Rail

Stanton Williams
35 Wharton Street
London N1 9SJ
Tel: +44 (0)20 7837 7884
Email: info@stantonwilliams.com
www.stantonwilliams.com

STANTON WILLIAMS

Job Title
King's Cross Station
Redevelopment Programme
Package 7

Drawing Title
Proposed Site Plan

ARC-DWG-SWA-SSQ-CBSA-CAP-0002

Scale at A1 1:250

Document Reference No

Drawing Status
Planning/GRIP Stage 4

SWA Job No	Drawing No	Rev.
420	SSQ-CAP-0002	02