REVISION No.	REVISION NOTES	DATE
D	PLANNING REVISIONS	18/01/18

Front side extension walls of matching facing brick with planted timber and rendered white above with matching timber casement window .
Flat asphalt roof and brick on edge with tile crease parapet. Flat glass rooflights over dressed with code No 5 lead.

PROPOSED FRONT ELEVATION

PROPOSED REAR ELEVATION

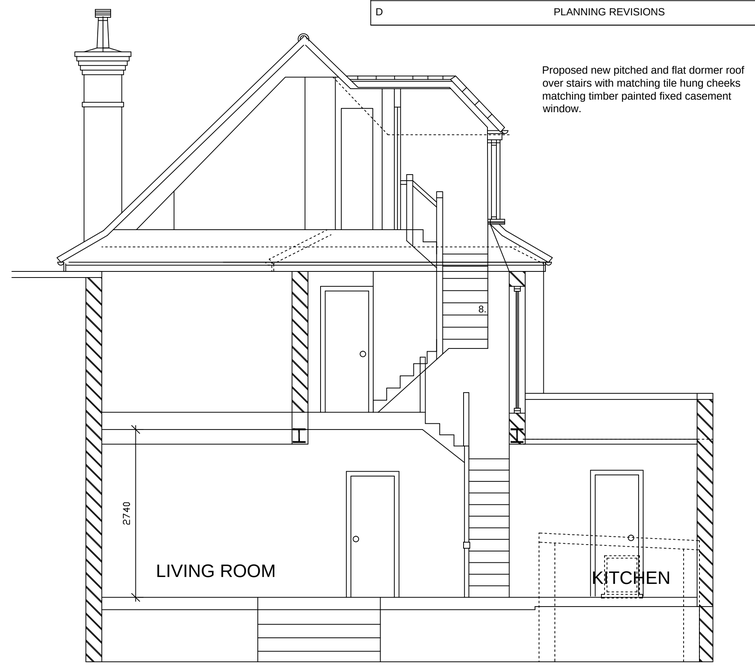

PROPOSED SHORT SECTION

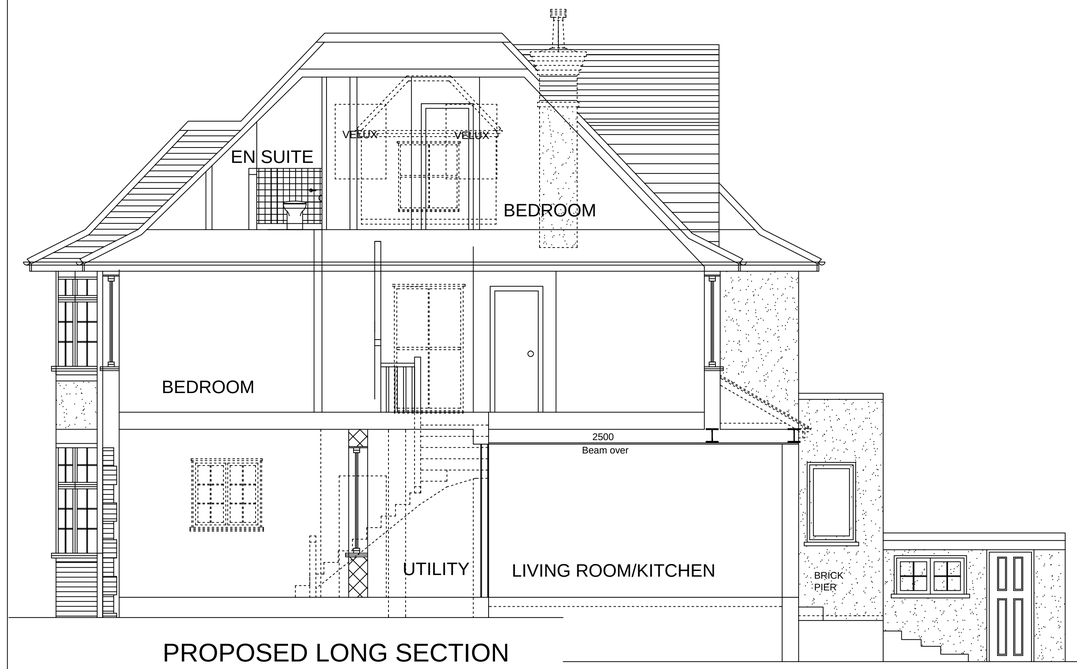

PROPOSED LONG SECTION

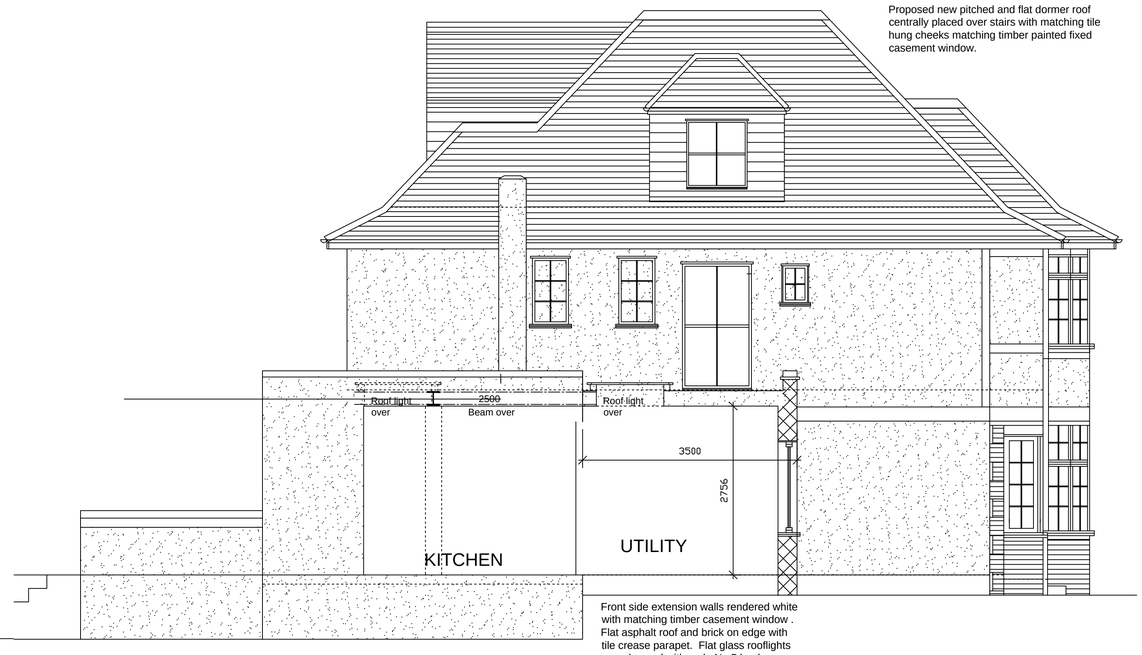

Front side extension walls rendered white with matching timber casement window .
Flat asphalt roof and brick on edge with tile crease parapet. Flat glass rooflights over dressed with code No 5 lead.

PROPOSED EAST ELEVATION/SECTION

ISSUE - PLANNING 19/01/18

0 1 2 3 4 5

5000

SCALE BAR @ 1:50

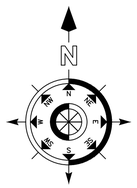

LOCATION PLAN

SCALE 1 : 1250

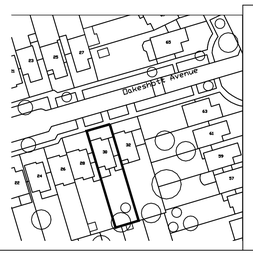

LIMITED

BRYAN CONNOR ASSOCIATES LIMITED

DESIGN & PLANNING CONSULTANTS

12 CHRISTCHURCH ROAD, LONDON. N8 9QL Tel: 020 8340 9294 Fax: 020 8348 6783

Email: bryan@bca.demon.co.uk

THIS DRAWING IS THE PROPERTY OF BRYAN CONNOR ASSOCIATES LTD AND MAY NOT BE REPRODUCED WITHOUT WRITTEN CONSENT

PROJECT: 30 OAKESHOTT AVENUE LONDON N6 6NS

CLIENT: MR & MRS B. COOPER

DESCRIPTION: PROPOSED ELEVATIONS

DRAWING No.	1742-04	SCALE.	1:50 @ A1
REVISION.	D	DATE.	11/10/17