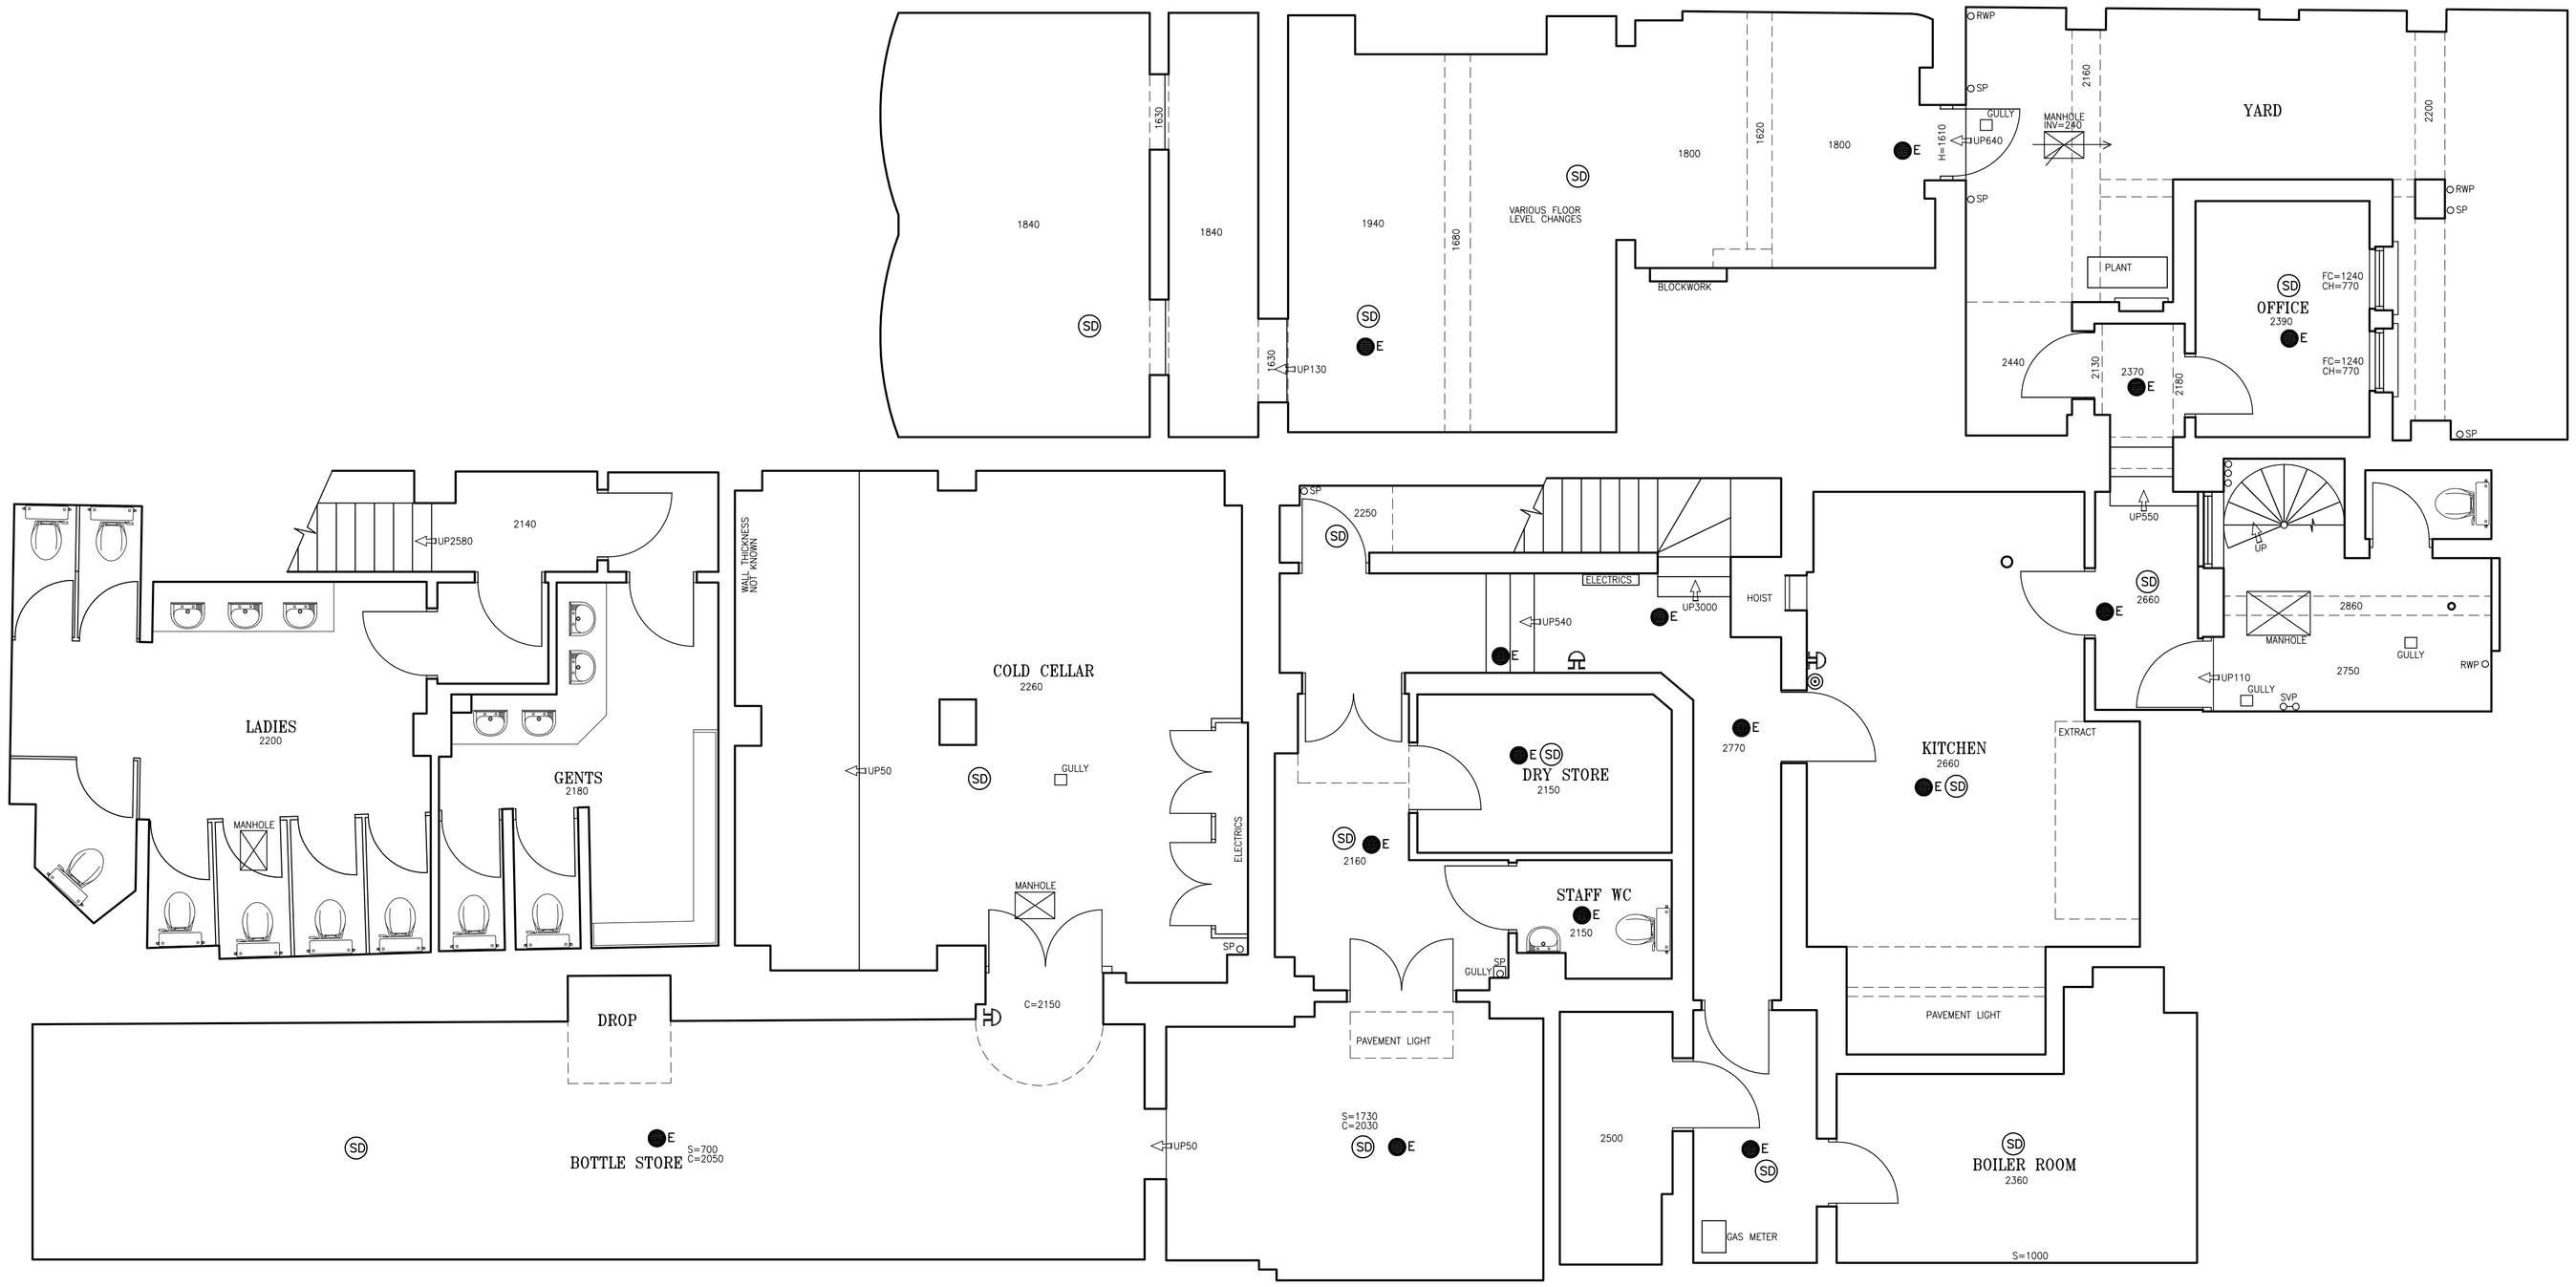

Notes :

No.	Rev.	Initial.	Date.

Project: THE ROCKET
120 EUSTON ROAD
LONDON
NW1 3AL

Description:

EXISTING BASEMENT PLAN

Drawing not to be scaled. Dimensions indicated must be checked on site before manufacture by contractor, any discrepancy should be reported immediately.

DRN. TAM	DRG. No. 2331/02
SCALE 1:50	REV.
DATE 21.9.09	

PEMBROOK
Design & Management

Summit House, Horsecroft Road,
The Pinnacles, Harlow, Essex. CM19 5BN
Tel: 01279 433888. Fax: 01279 433889
E-Mail: pembrook@pembrook.co.uk
Website: www.pembrook.co.uk