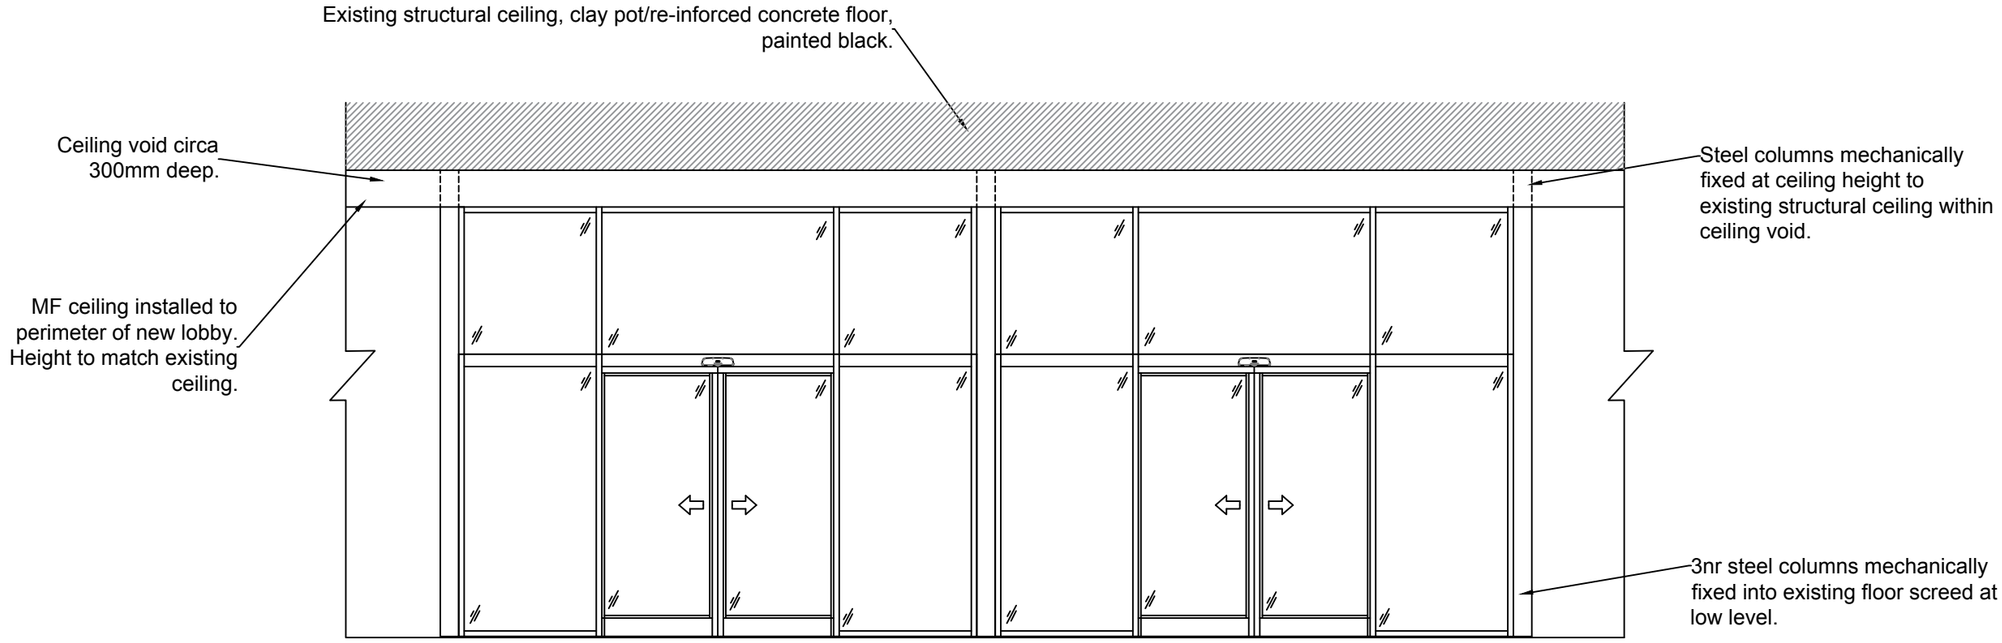

Internal Elevation view of proposed new Lobby (A-A)

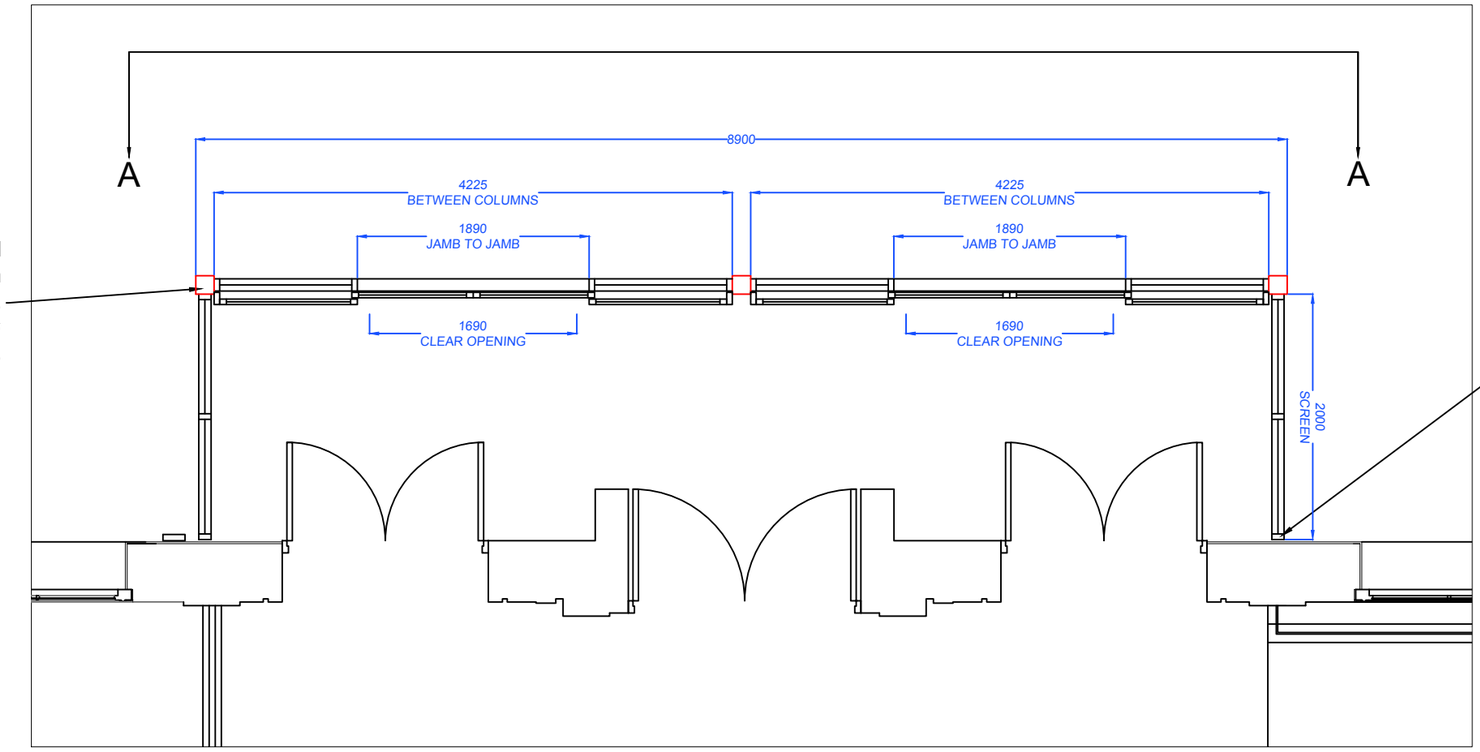

Plan view of proposed new Lobby

DO NOT SCALE
Use only written dimension. All dimension must be verified prior to works being put into hand and any discrepancies reported to the originator.

Health and Safety Information

	Details	Sign	Date
Asbestos Survey			
Structural Check/Lifting & Handling			
Site Survey			
Access and Egress/Site Compound			
Hazards Identified			

General Notes

REV	Details of Revision	Date	Sign

Client

FAITHFUL+GOULD
Canning Exchange, 10 Canning Street, Edinburgh,EH3 8EG
Tel: +44(0)131 221 5600
Fax: +44(0)131 221 5653

Project
SOAS University of London
College Building Reception Refurbishment

Title
LISTED BUILDING APPLICATION
Proposed Front Door Elevation and Plan

Drawing No
5151003-020-008

Scale	Drawn	Checked	Co-ord chk
1:50	NB	BW	BW
Drawing size	Date	Date	Date
A3	18/01/2018	18/01/2018	22/01/2018

Status
LISTED BUILDING APPLICATION

©FAITHFUL+GOULD COPYRIGHT : REPRODUCTION IN WHOLE OR PART BY ANY MEANS IS PROHIBITED WITHOUT THE PRIOR WRITTEN PERMISSION OF FAITHFUL+GOULD