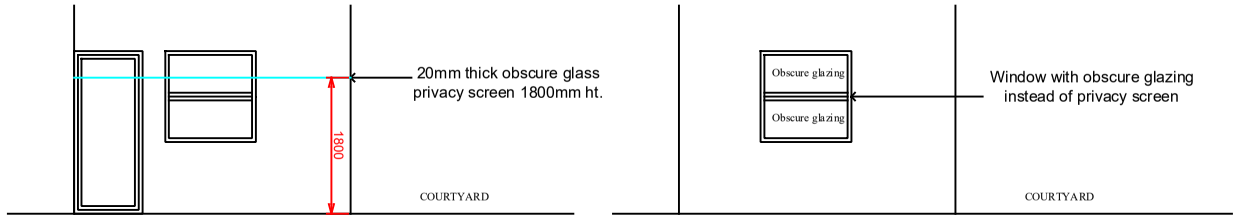

PREVIOUS CONSENTED ELEVATION TO KITCHEN WALL FOR FLAT 1

ELEVATION TO KITCHEN WALL FOR FLAT 1

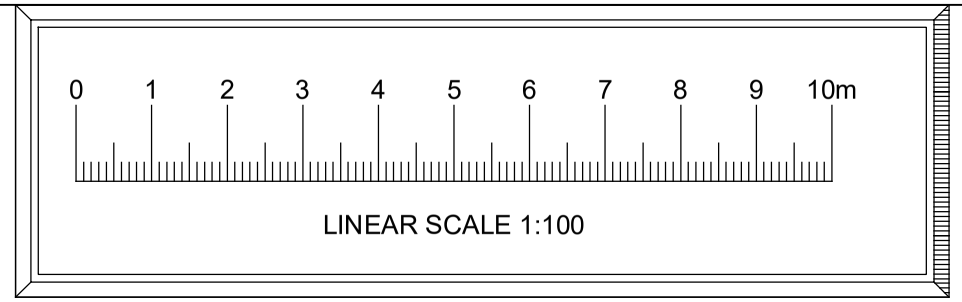

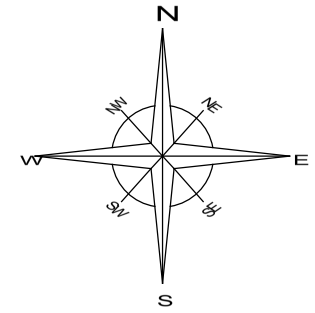

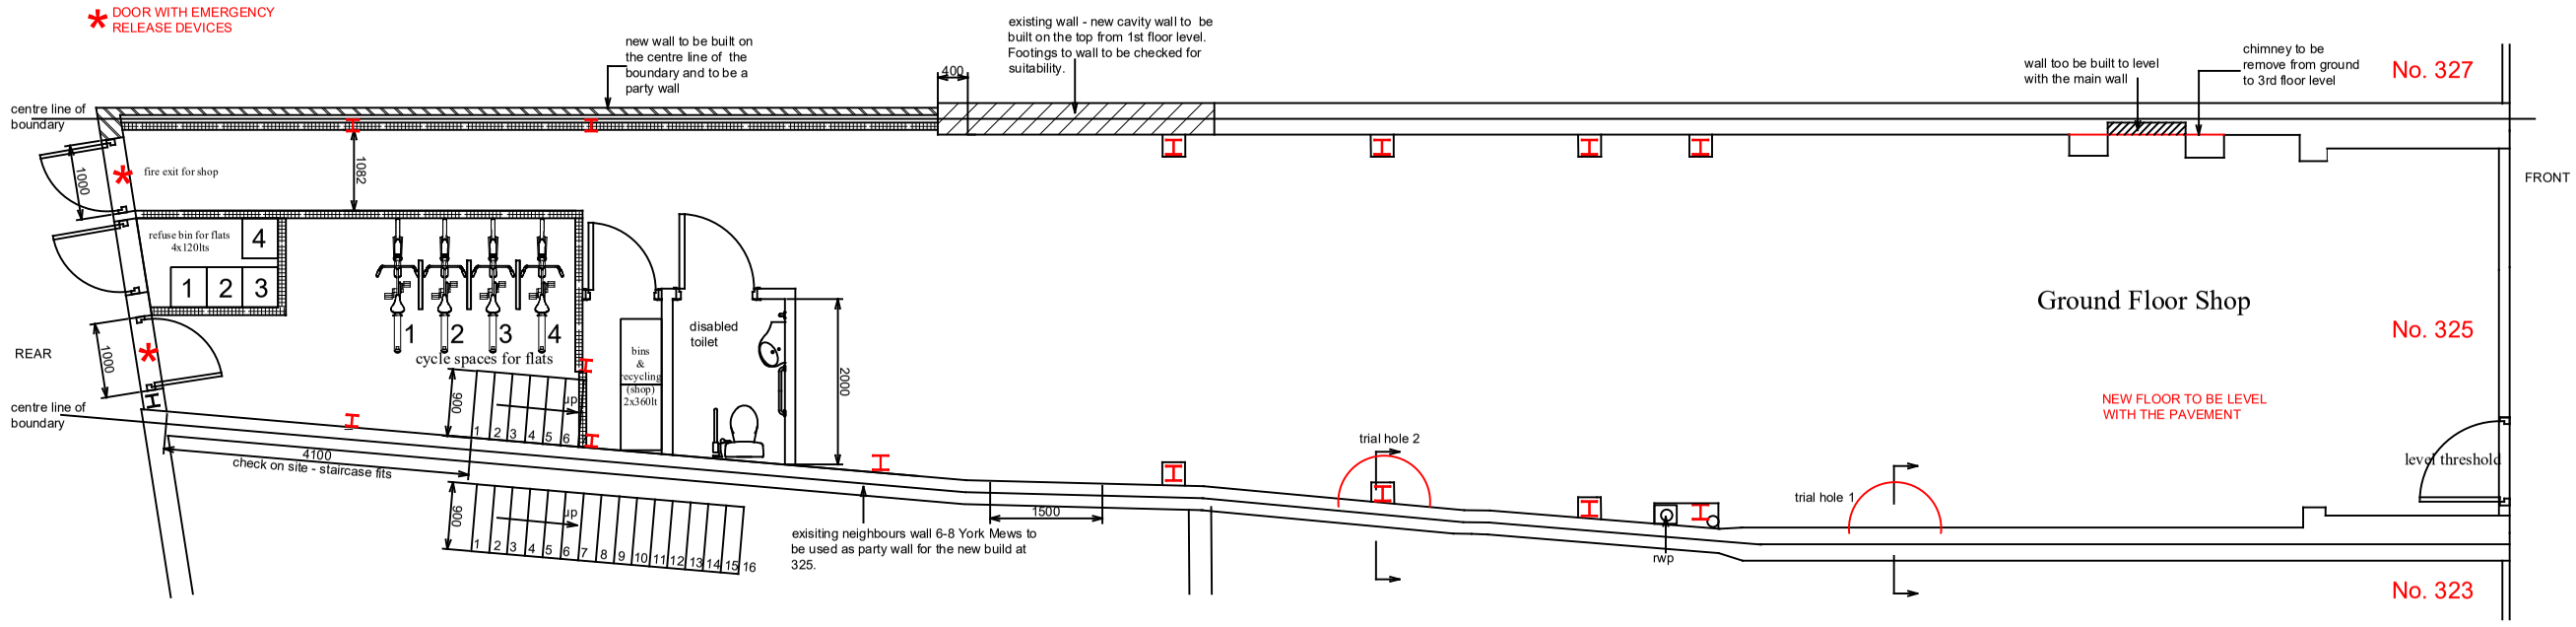

EXISTING GROUND FLOOR

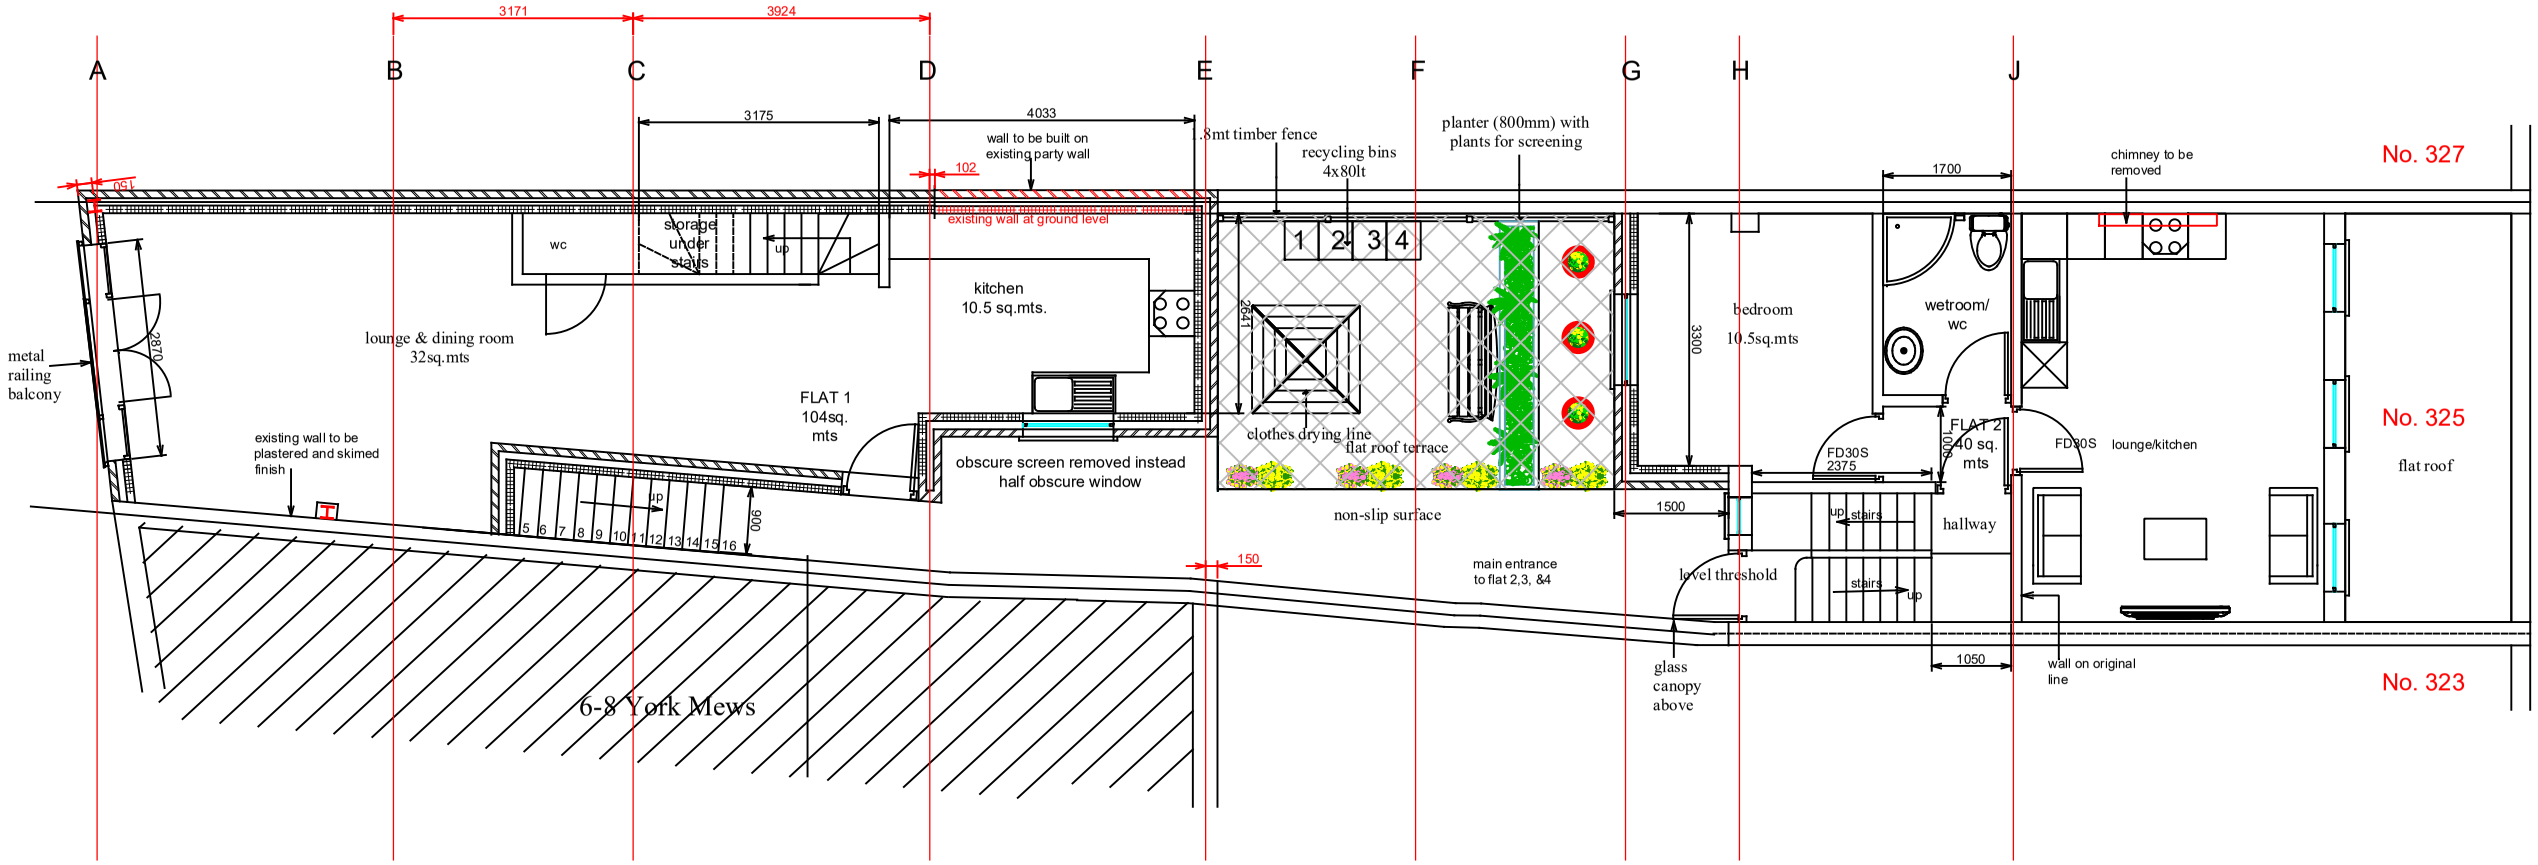

EXISTING FIRST FLOOR

Job Title

325 Kentish Town Road London, NW5 2TJ

Retrospective planning for rear elevation in variance with approved planning

Agent

Ali Mussani
1109 Greenford Road
Greenford
Middlesex UB6 0DP
Email: ali@dewood.co.uk
Mobile: 07712-563254

Client

Treats Foods Ltd

Drawn	Scale
Ali Mussani	1:100 / A3
	Date: 23/01/2018
Drawing Number: 2D — Amendment	Notes: Proposed Ground &1st Floor Plans