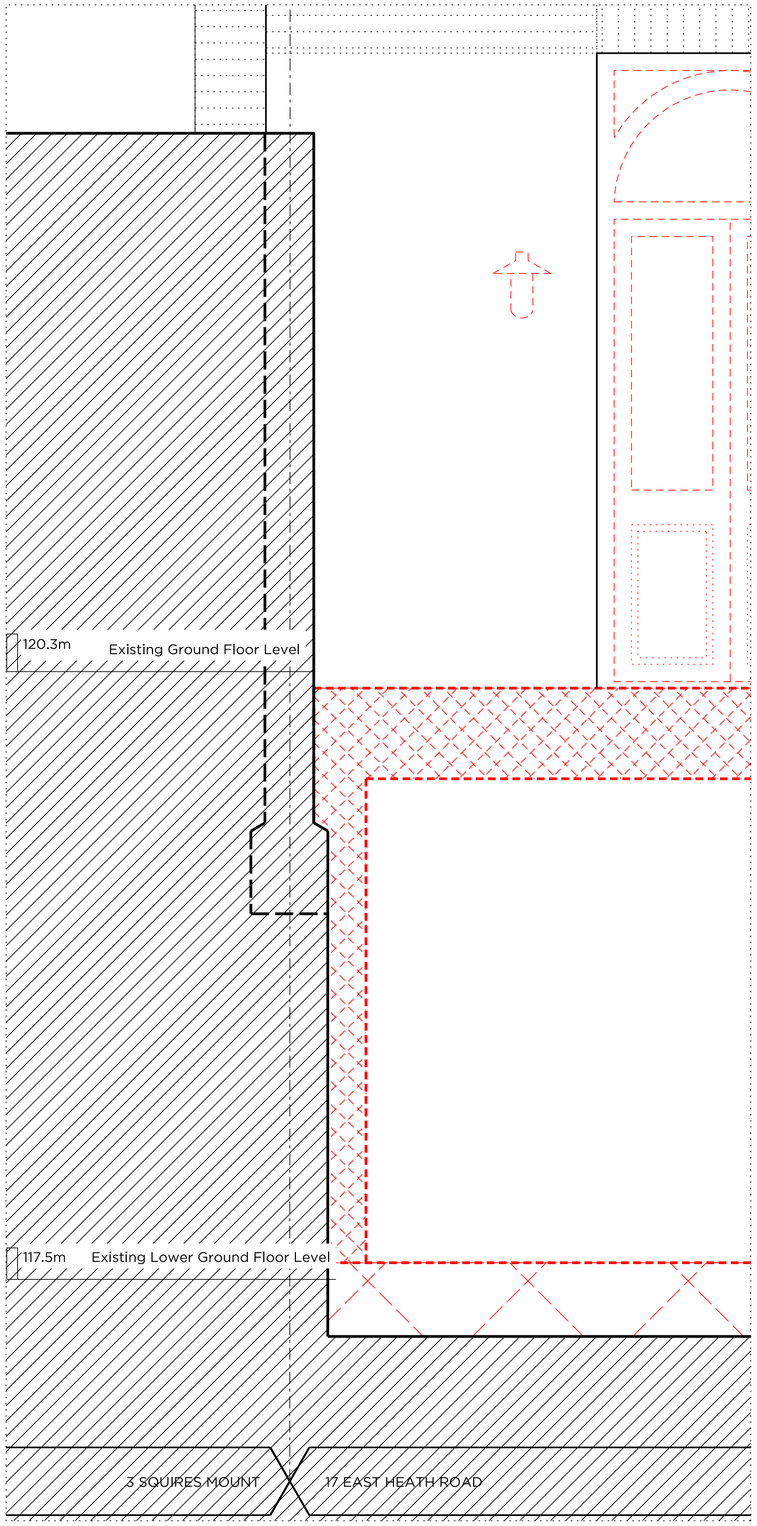

Demolition Section E -E

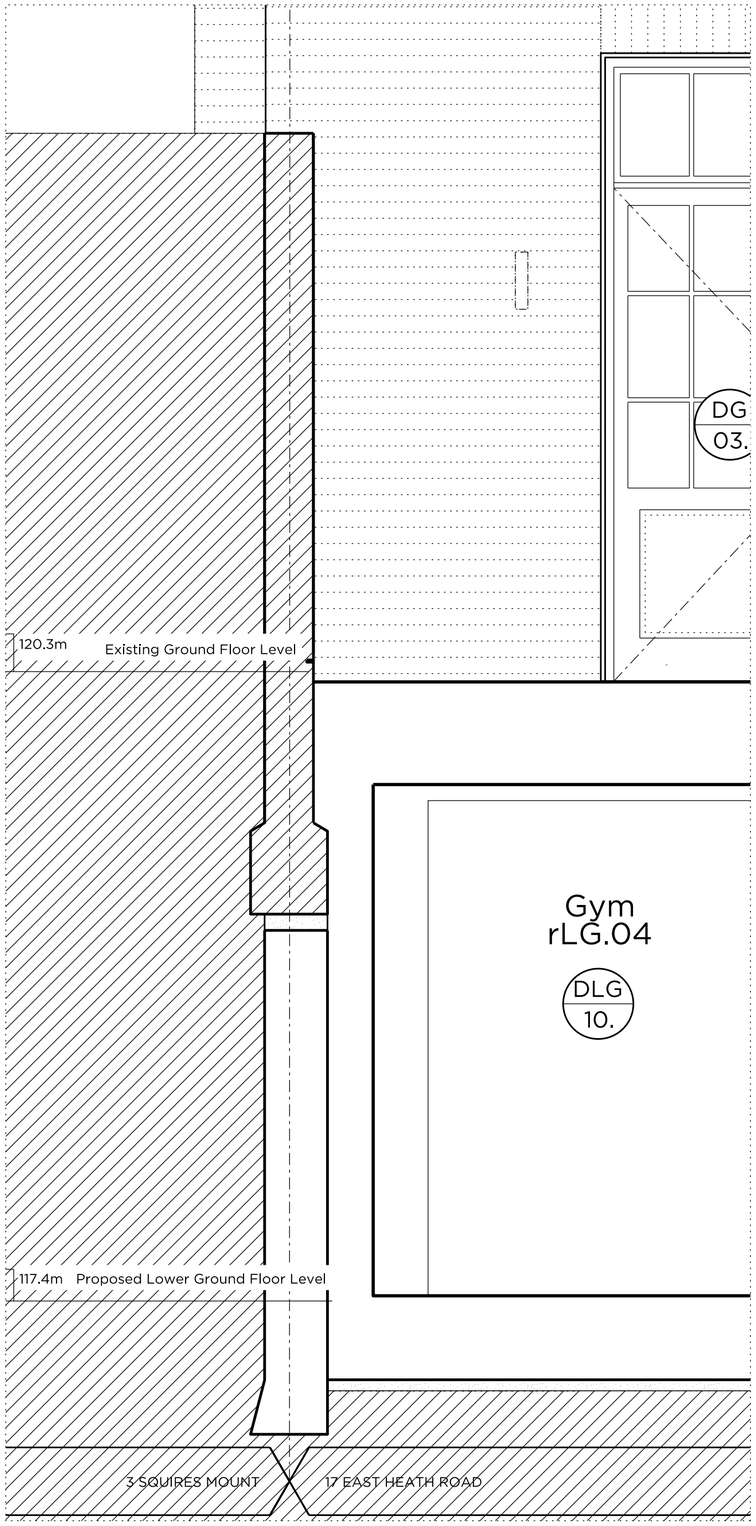

Proposed Section E-E

Key Site Plan 1:1250

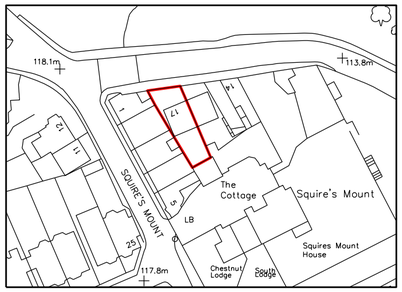

Key:

- Existing structure / earth
- New structure
- New Soil
- Line denotes removal of existing structure
- SVP Soil Vent Pipe
- Existing structure / fittings to be removed
- Hatch denotes area of excavation
- Hatch denotes area of gardening excavation
- Denotes existing fittings to be removed
- UFH Underfloor heating

Rev - 24.01.18 Issued for Planning

PLANNING

Project No. 16006

Client Mr & Mrs Saleh

Date January 2018

Scale 1:20@A2

Project 17 East Heath Road, NW3

Drawing Title: P11_Demolition & Proposed Section EE

Drawing No. P_11 Rev. -

Drawn LG | Approved RD | Signed

Marek Wojciechowski Architects Ltd.

66-68 Margaret Street W1W 8SR T. 020 7580 9336 www.mw-a.co.uk

Copyright Marek Wojciechowski Architects.
No fmplied license exists. This drawing should not be used to calculate areas for the purposes of valuation. All dimensions to be checked on site by the contractor and such dimensions to be their responsibility. Do not scale drawings. All work must comply with relevant British Standards and Building Regulations requirements. Drawing errors and omissions to be reported to the architect.

0 0.5m 1m 2m 3m 4m 5m 6m