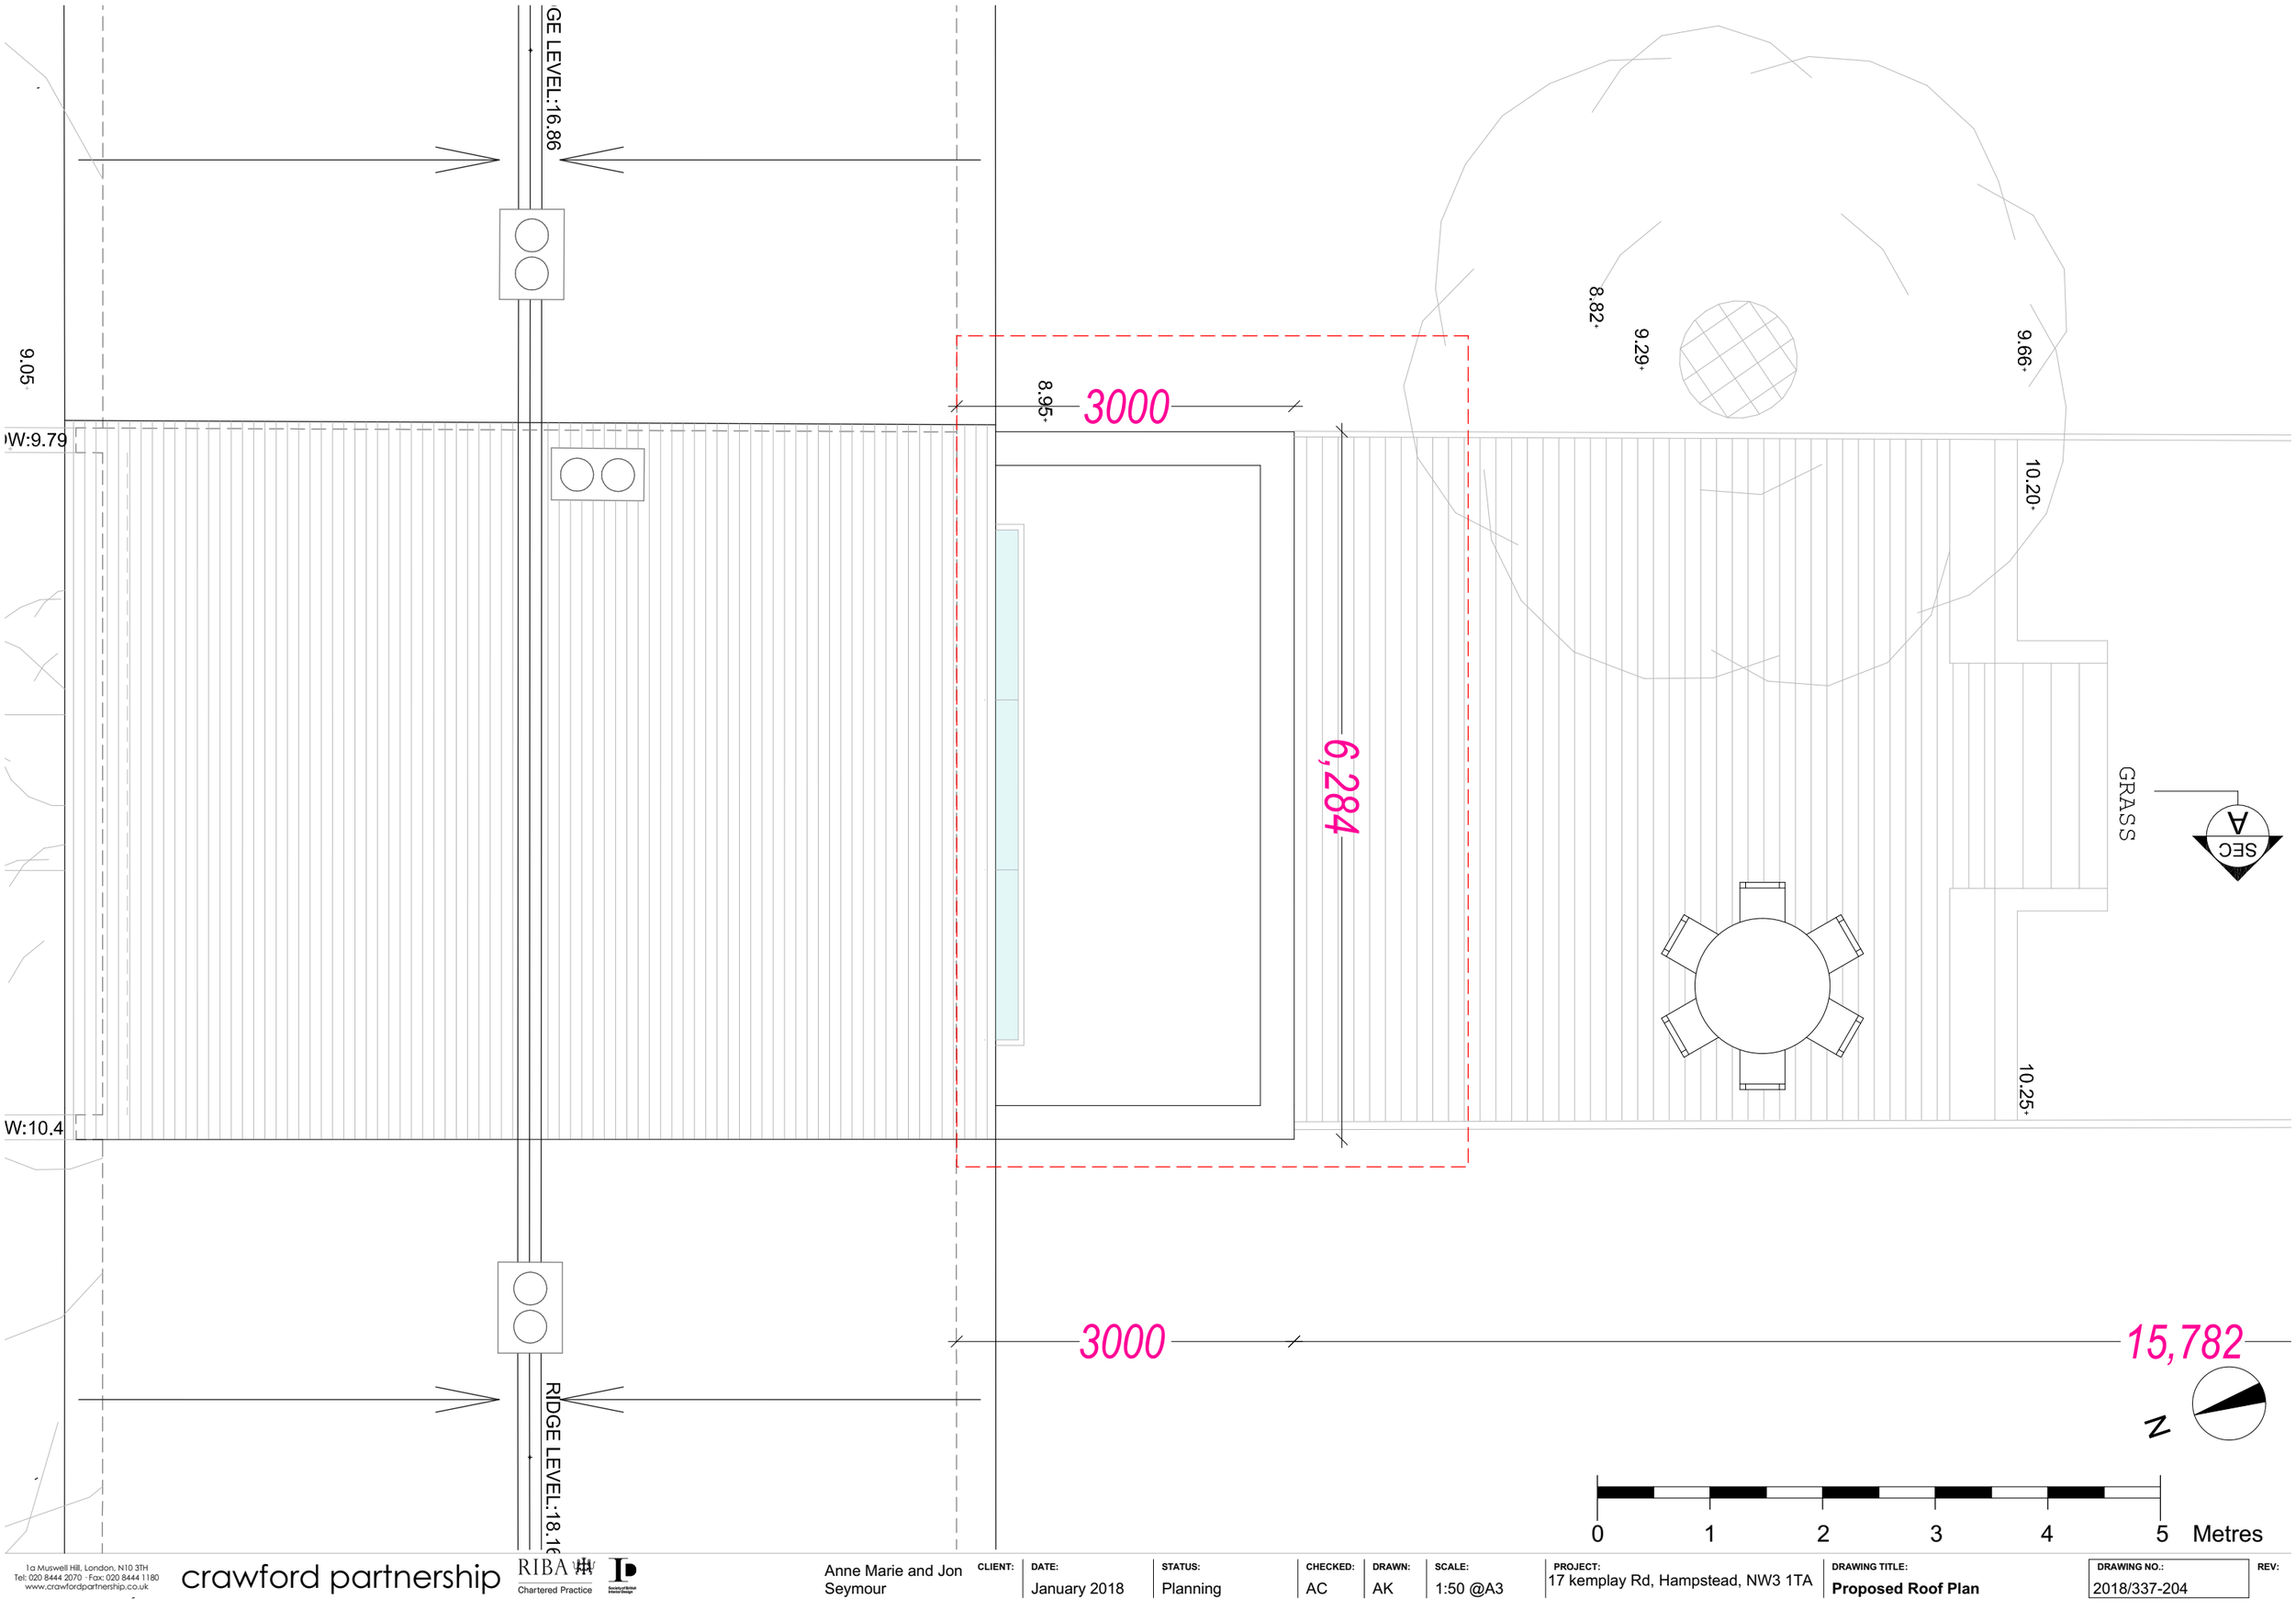

1a Muswell Hill, London, N10 3TH
Tel: 020 8444 2070 · Fax: 020 8444 1180
www.crawfordpartnership.co.uk

crawford partnership

RIBA Chartered Practice

CLIENT:	DATE:	STATUS:	CHECKED:	DRAWN:	SCALE:	PROJECT:	DRAWING TITLE:	DRAWING NO.:	REV:
Anne Marie and Jon Seymour	January 2018	Planning	AC	AK	1:50 @A3	17 kemplay Rd, Hampstead, NW3 1TA	**Proposed Roof Plan**	2018/337-204	