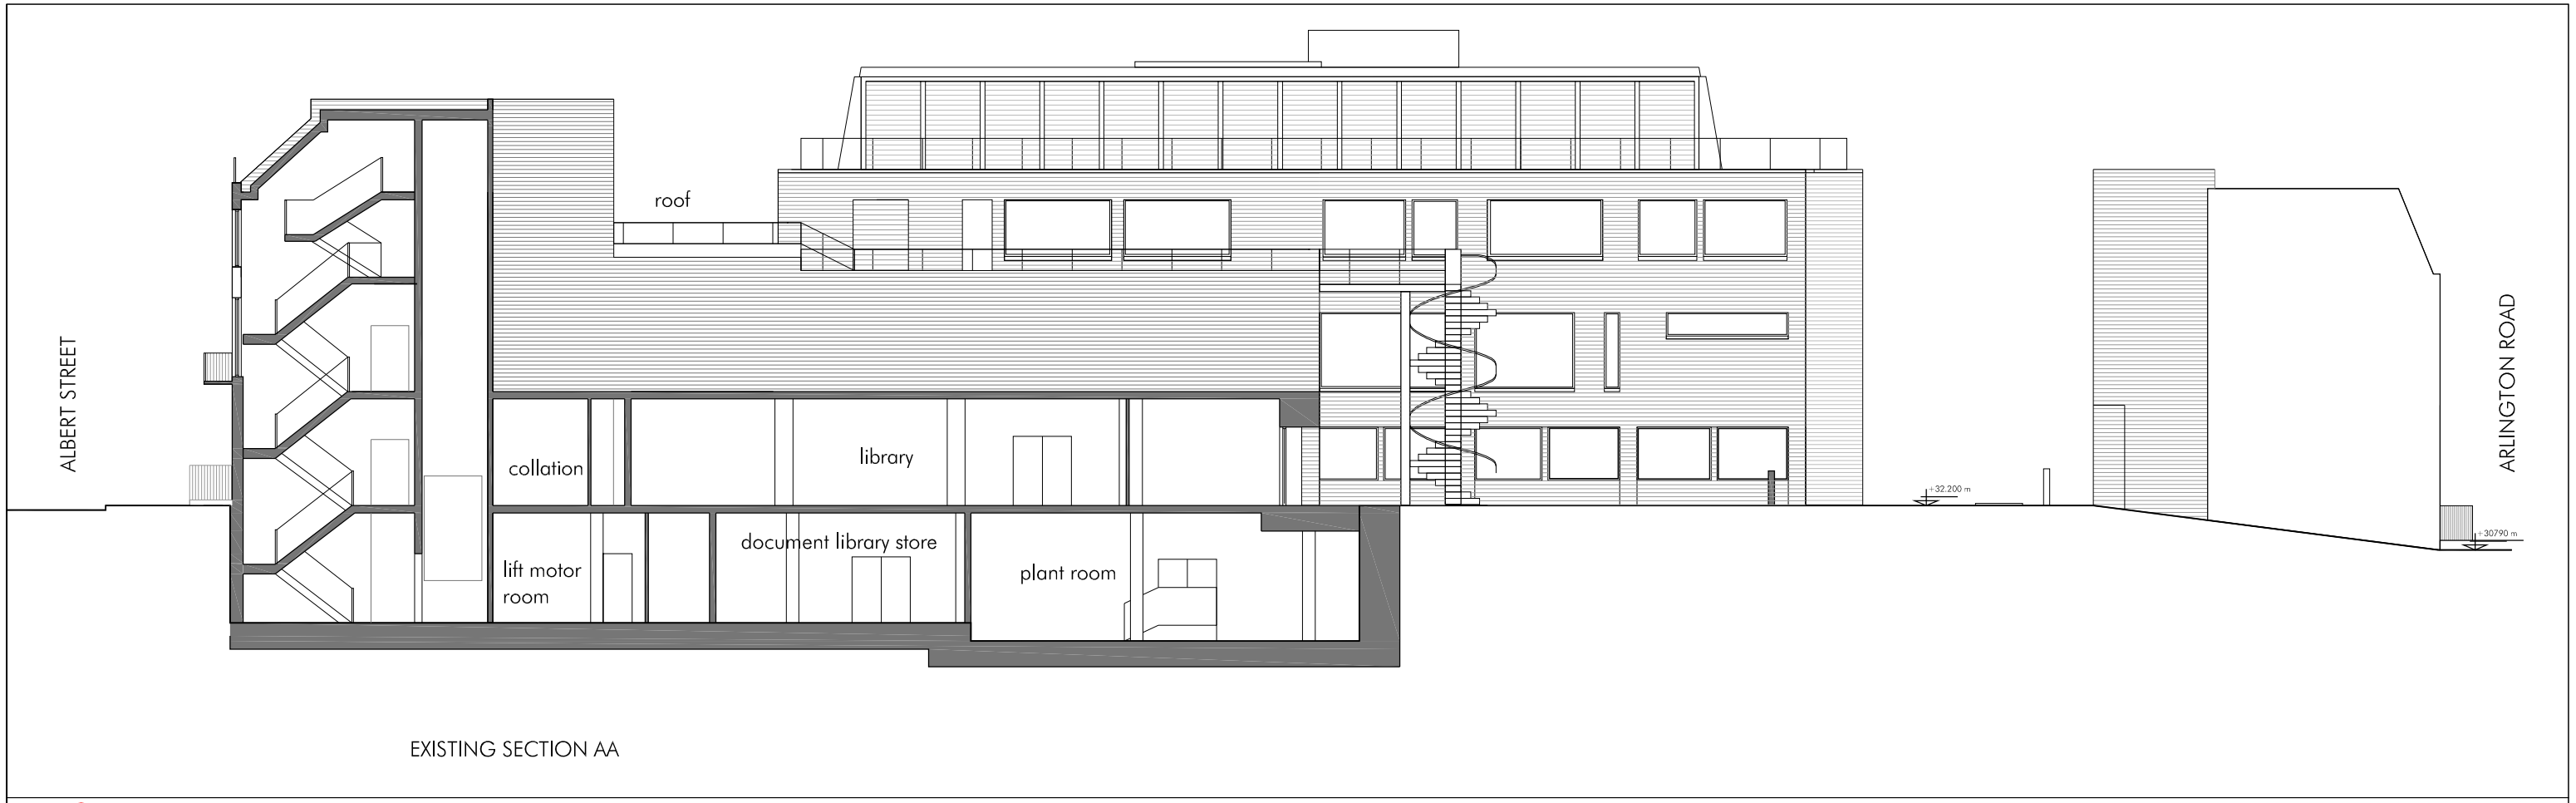

EXISTING SECTION AA

1. Zinc Cladding to New Roof Extension
2. Facing Brickwork to Match Existing
3. New Timber Window Frames to Match Existing
4. Zinc Cladding to new bays - see dwg 090 SK 100

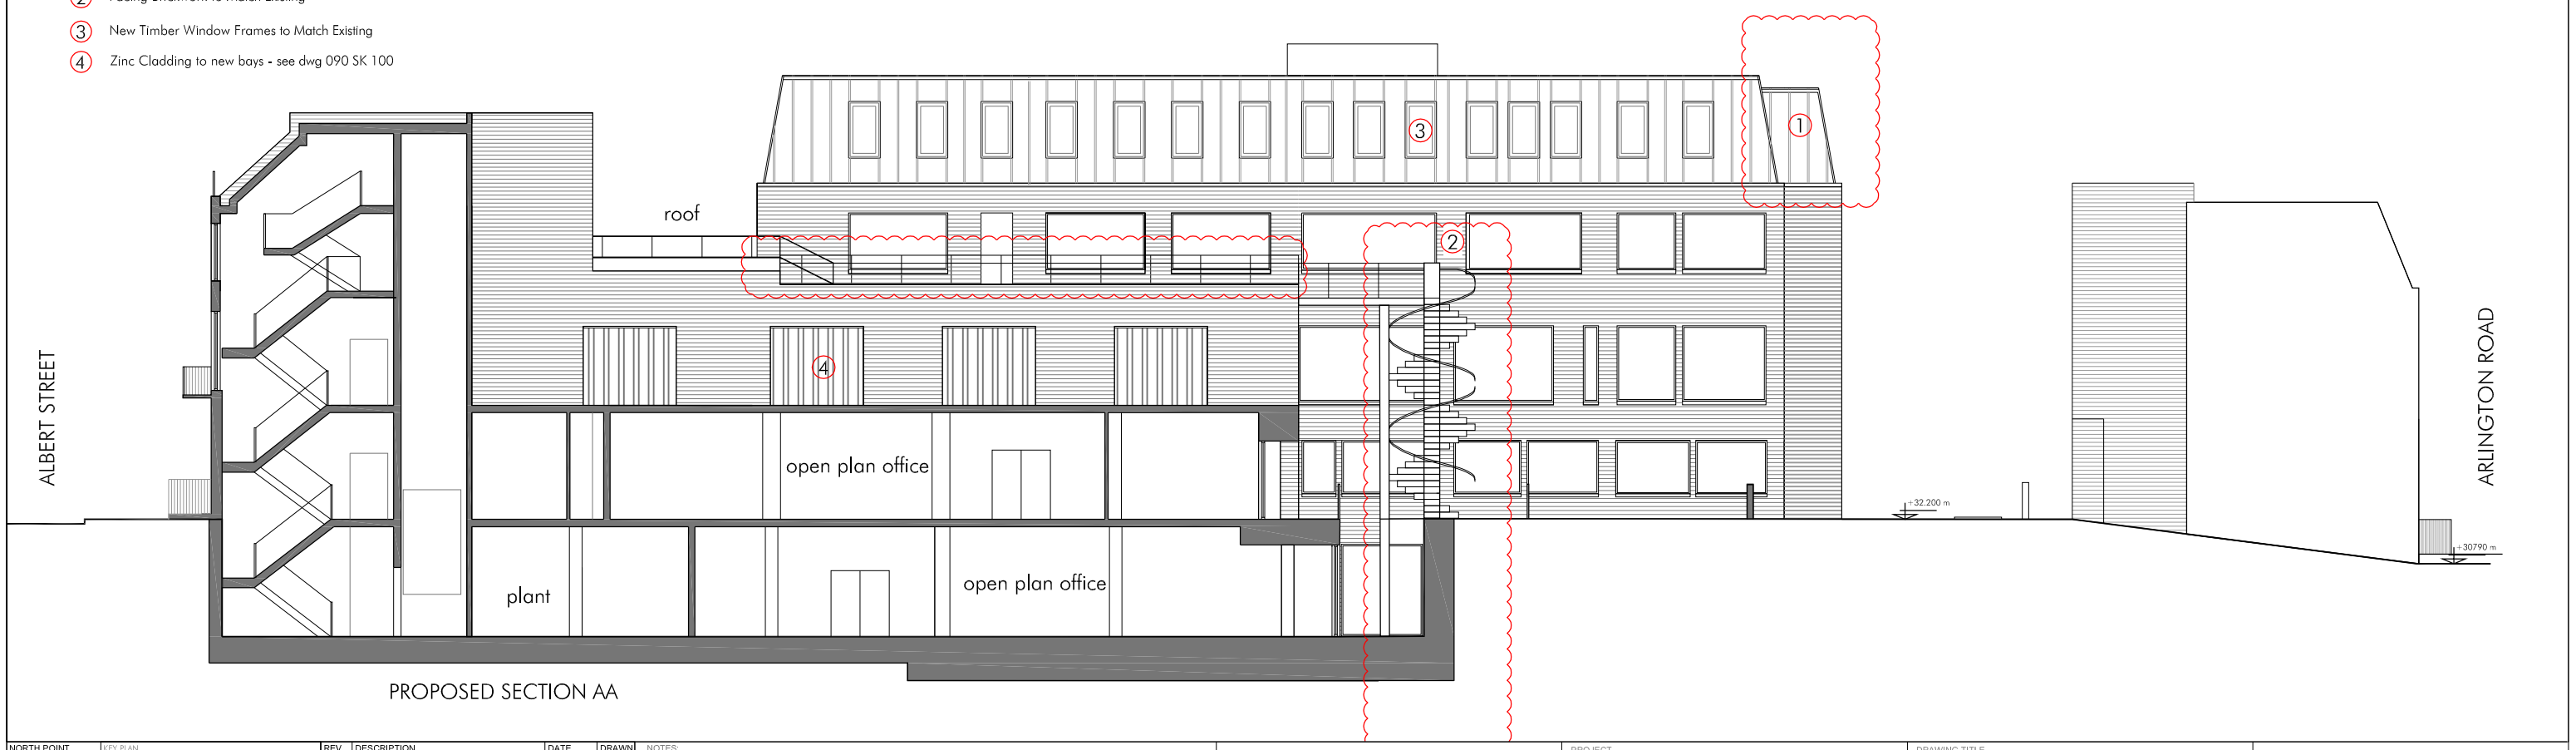

PROPOSED SECTION AA

NORTH POINT

KEY PLAN

REV	DESCRIPTION	DATE	DRAWN
A	Windows Corrected & Stair extensn revised	08/01/18	BK

NOTES:

Copyright of this drawing is vested in the Architect. The drawing must

Figured dimensions only are to be taken from this drawing.

0 1 2 3 4 5M

SCALE BAR 1:100 @ A1

PROJECT
120-126 ALBERT STREET, CAMDEN

CLIENT
ORT HOUSE ORG.

ISSUED FOR
PLANNING

DATE
26.06.2017

DRAWING TITLE
Existing - Proposed Section AA

PROJECT NO	DRAWING NO	REVISION
090	PA 16	A
SCALE @ A1	SCALE @ A3	
1:100	1:200	
DRAWN BY	CHECKED BY	
CO	PB	

STARC-ARCHITECTS
39 Bear Lane, London, SE1 0UH
info@starc-architects.com www.starc-architects.com