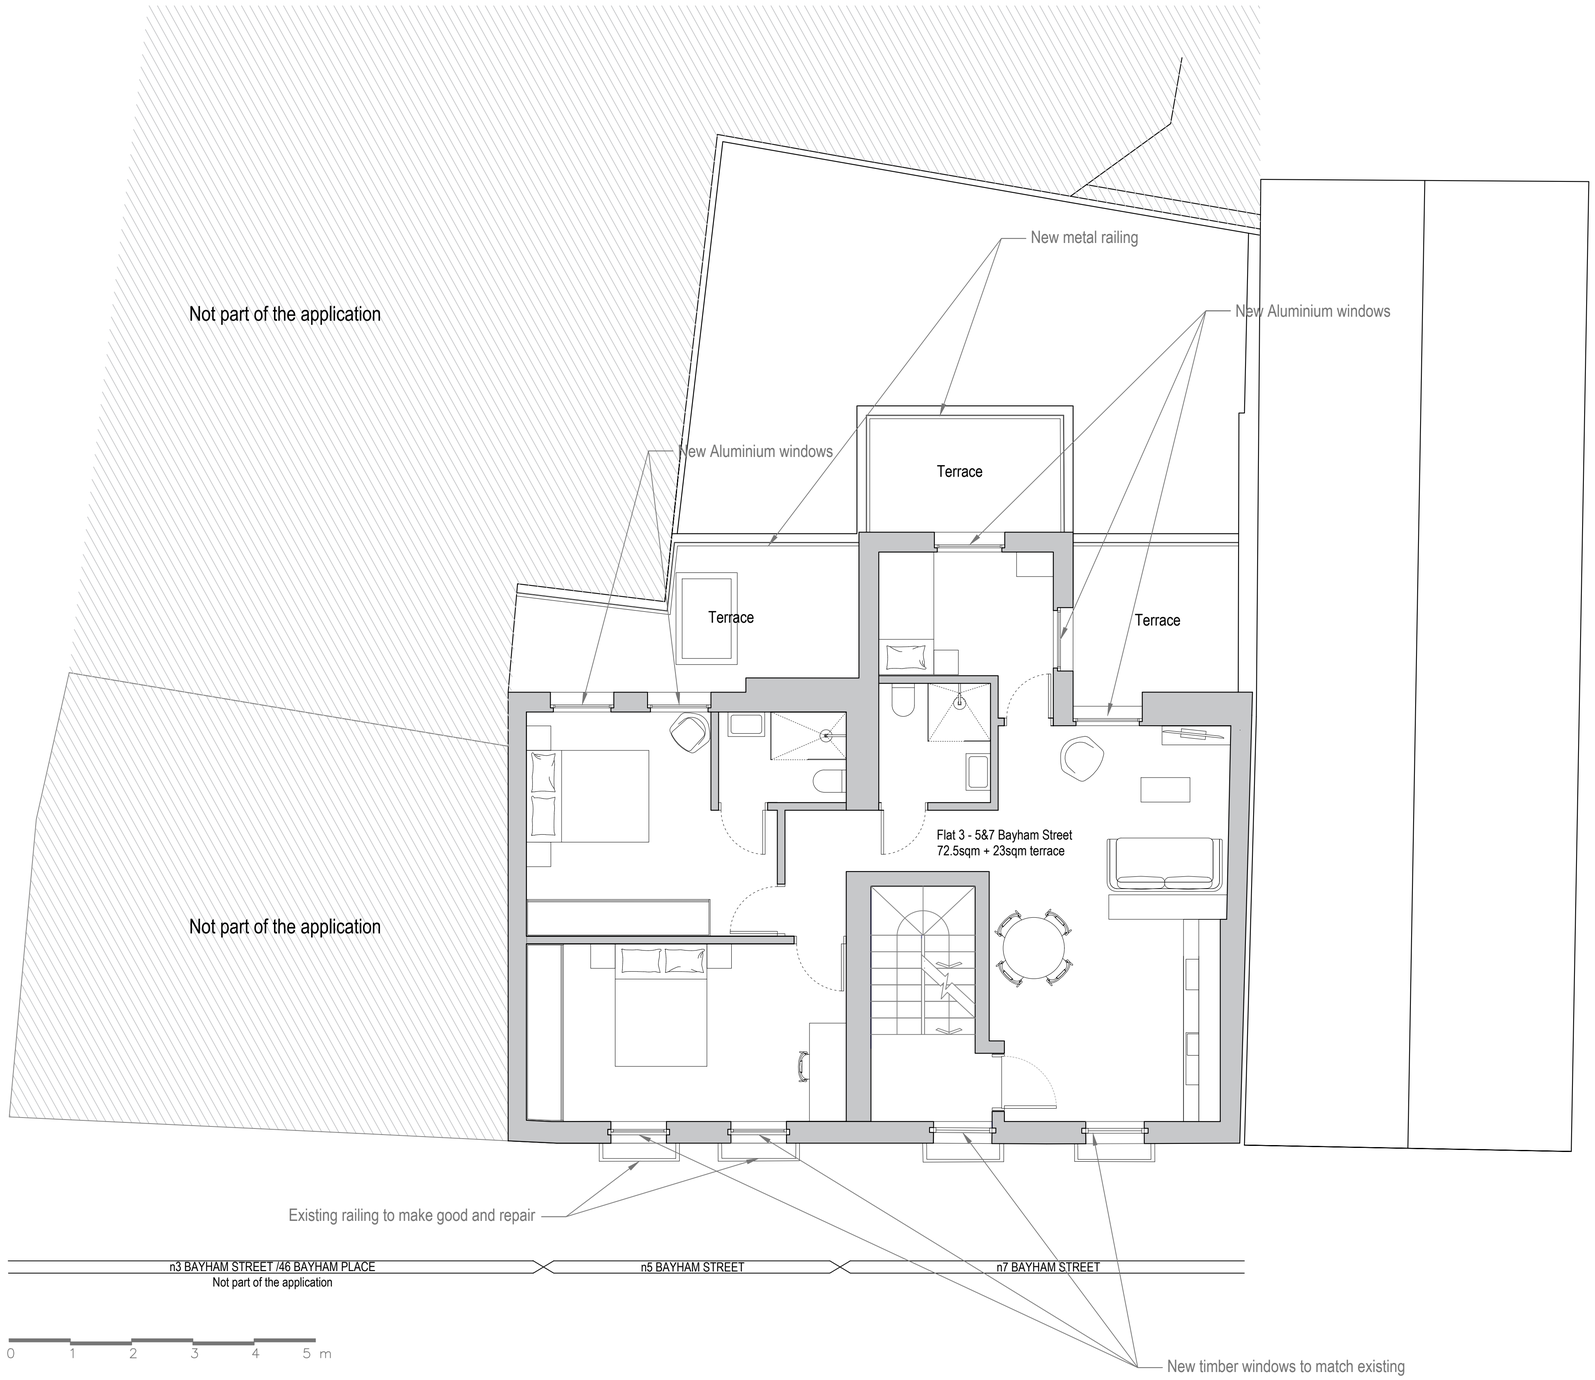

FIRST FLOOR PLAN

PR-0102

Rev.	Date	Reason for Issue
PL00	08-01-18	For planning

Project

No 5 and 7 Bayham Street

5&7 Bayham street

NW1 0EY

Title

Proposed First floor level

Job No.	Date	Drawn
AA-A1701	December 2017	

Scale	Drawing No.	Revision
1:50_@A1 1:100_@A3	PR0102	PL00