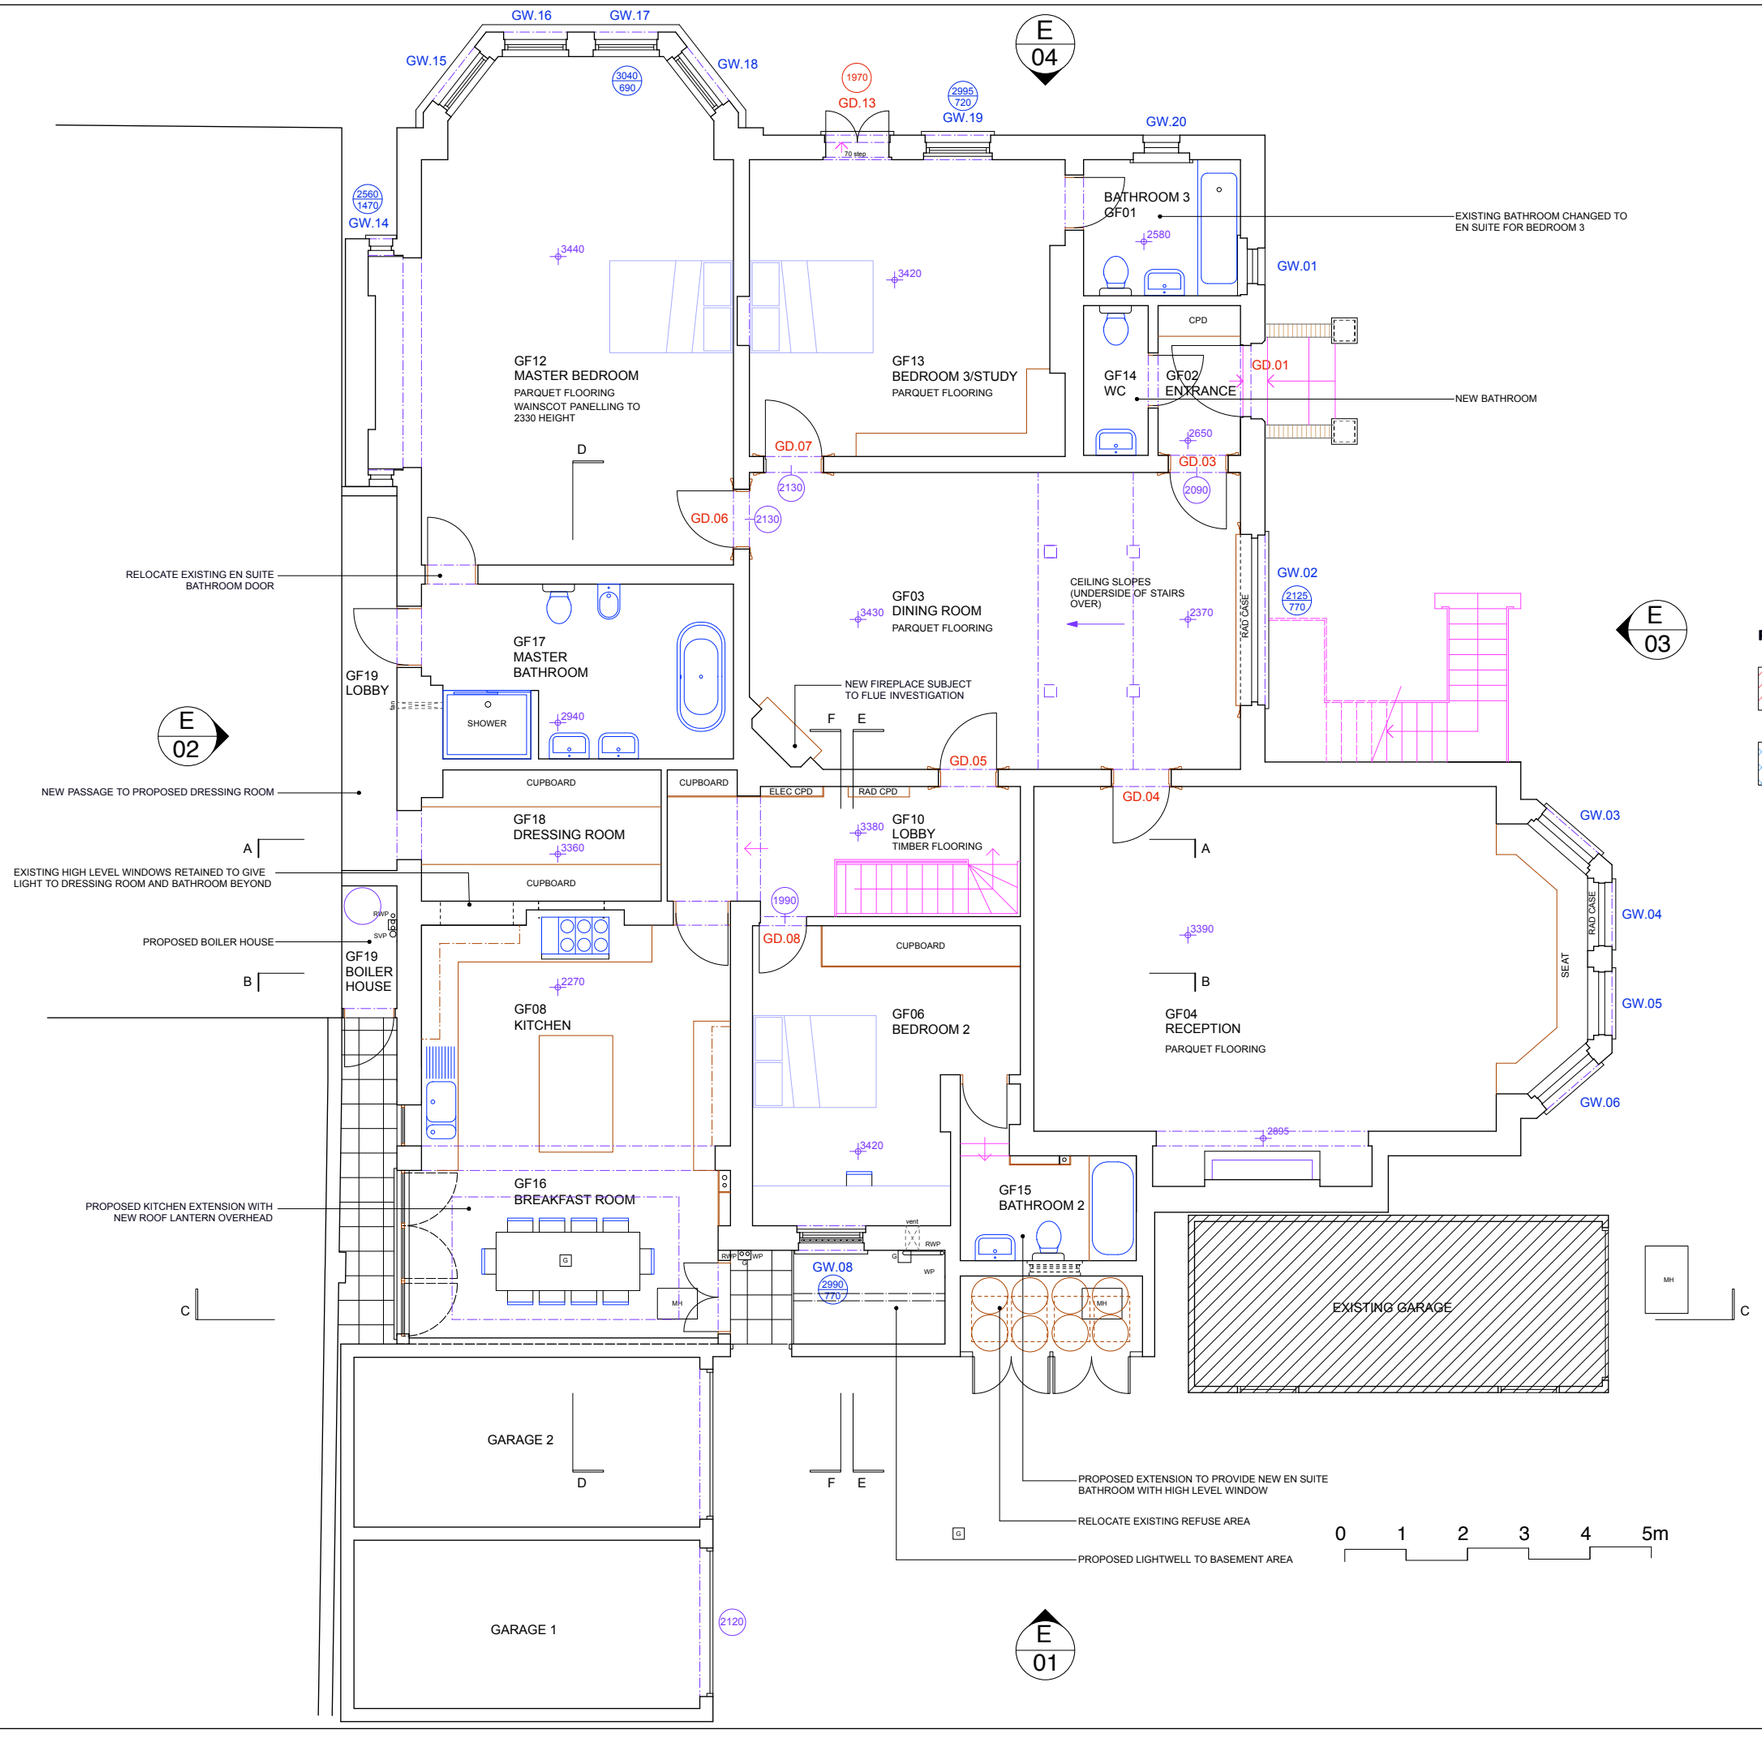

Notes

KEY

- 3230 — FLOOR LEVEL TO CEILING HEIGHT
- 2090 — FLOOR LEVEL TO DOOR HEAD HEIGHT
- 3890 / 2920 — FLOOR LEVEL TO WINDOW HEAD HEIGHT / FLOOR LEVEL TO WINDOW CILL HEIGHT
- NOT IN CLIENT'S DEMISE

N

INDICATIVE NORTH

PLANNING APPLICATION KEY

- INDICATES PERMISSION SAUGHT TO LOWER BASEMENT SLAB BY 600MM
- INDICATES PERMISSION SAUGHT TO INCREASE BASEMENT SIZE TO ALLOW FOR LAUNDRY ROOM

ALL OTHER PROPOSED WORKS ALL APPROVED BY PLANNING APPEAL REF. APP/X5210/A/13/2192588, DATED 22 AUGUST 2013

PLANNING

A: 13.9.13: Sections relabelled as E and F

Revisions

Job title	26 WEDDERBURN ROAD LONDON NW3
Client	LAURENCE KIRSCHEL
Drawing title	PROPOSED GROUND FLOOR PLAN
Scale	1:50@A1, 1:100@A3
Date	AUG 2013
Drawn by	CH
Drawing number	11.007/22 — Rev. A

Sampson Associates
Architects & Quantity Surveyors
63 Islington Park Street
London N1 1QB
Tel: 020 7354 3515 Fax: 020 7359 9966
E-mail: mail@sampson-associates.co.uk
Web Site: www.sampson-associates.co.uk