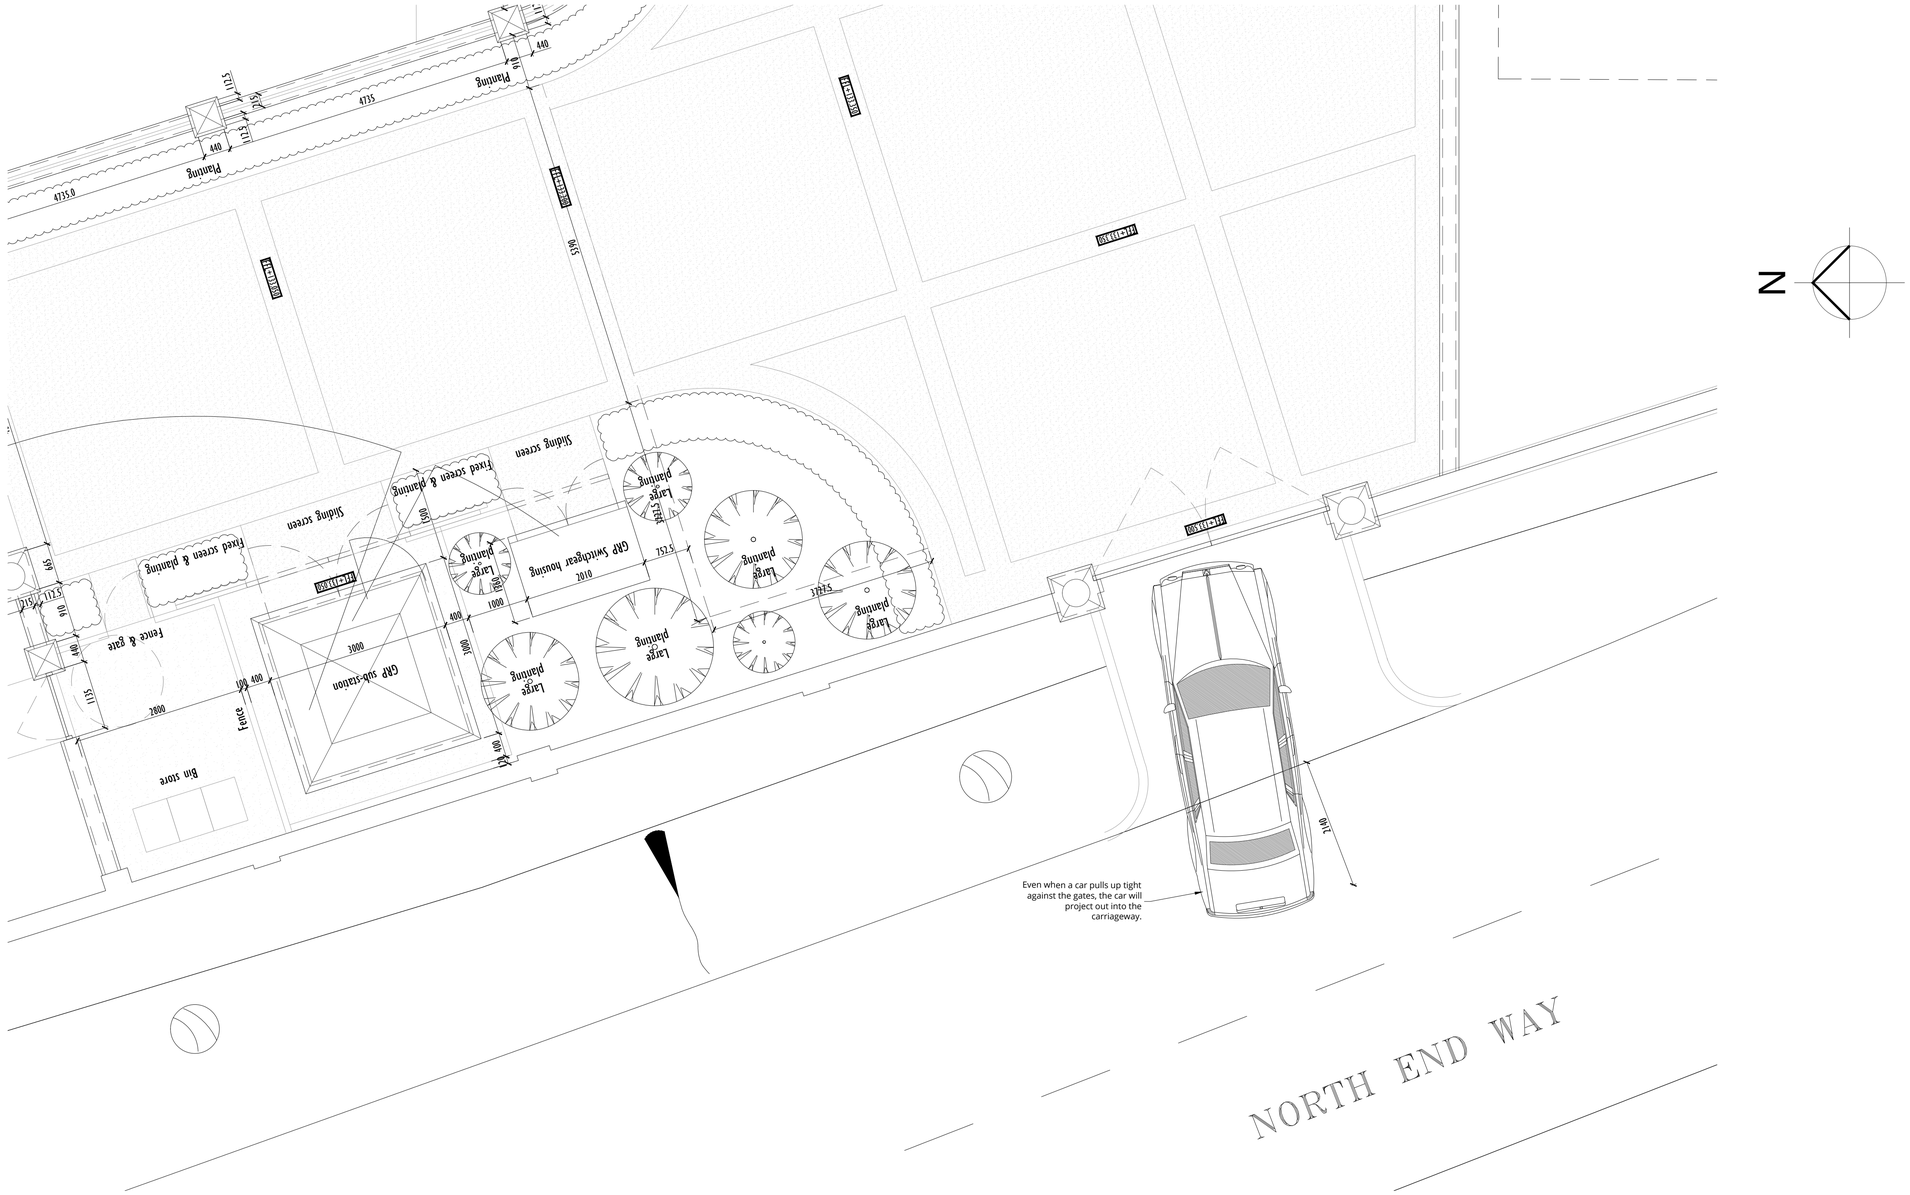

APPROVED ENTRANCE GATES - CAR ILLUSTRATION

wolff ARCHITECTS

16 lambton place
notting hill
london w11 2sh
tel 020722931 25
fax 020722932 57
info@wolffarchitects.co.uk

This drawing is protected under Copyright and at no time should any portion of this drawing be reproduced or copied without the permission of the Architect. (Design Copyright Act 1968)

This drawings must not be used for purposes other than that for which it is provided. It is supplied without liability for any errors or omissions.

Drawings only to be scaled for planning application purposes, all dimensions to be checked on site. All drawings subject to Statutory Authority Approval.

no:	rev:		date:
0		FIRST ISSUE	08.01.18

0 2 4 m

1:50 @ A1
1:100 @ A3

no:	rev:		date:

status: PLANNING STAGE

project: Heath Park, Hampstead London, NW3 7ET

date: 08.01.18 scale: 1:50

drawing title: Approved Entrance Gates Car Illustration

dwg no: 1204-PL-355 rev no: 0