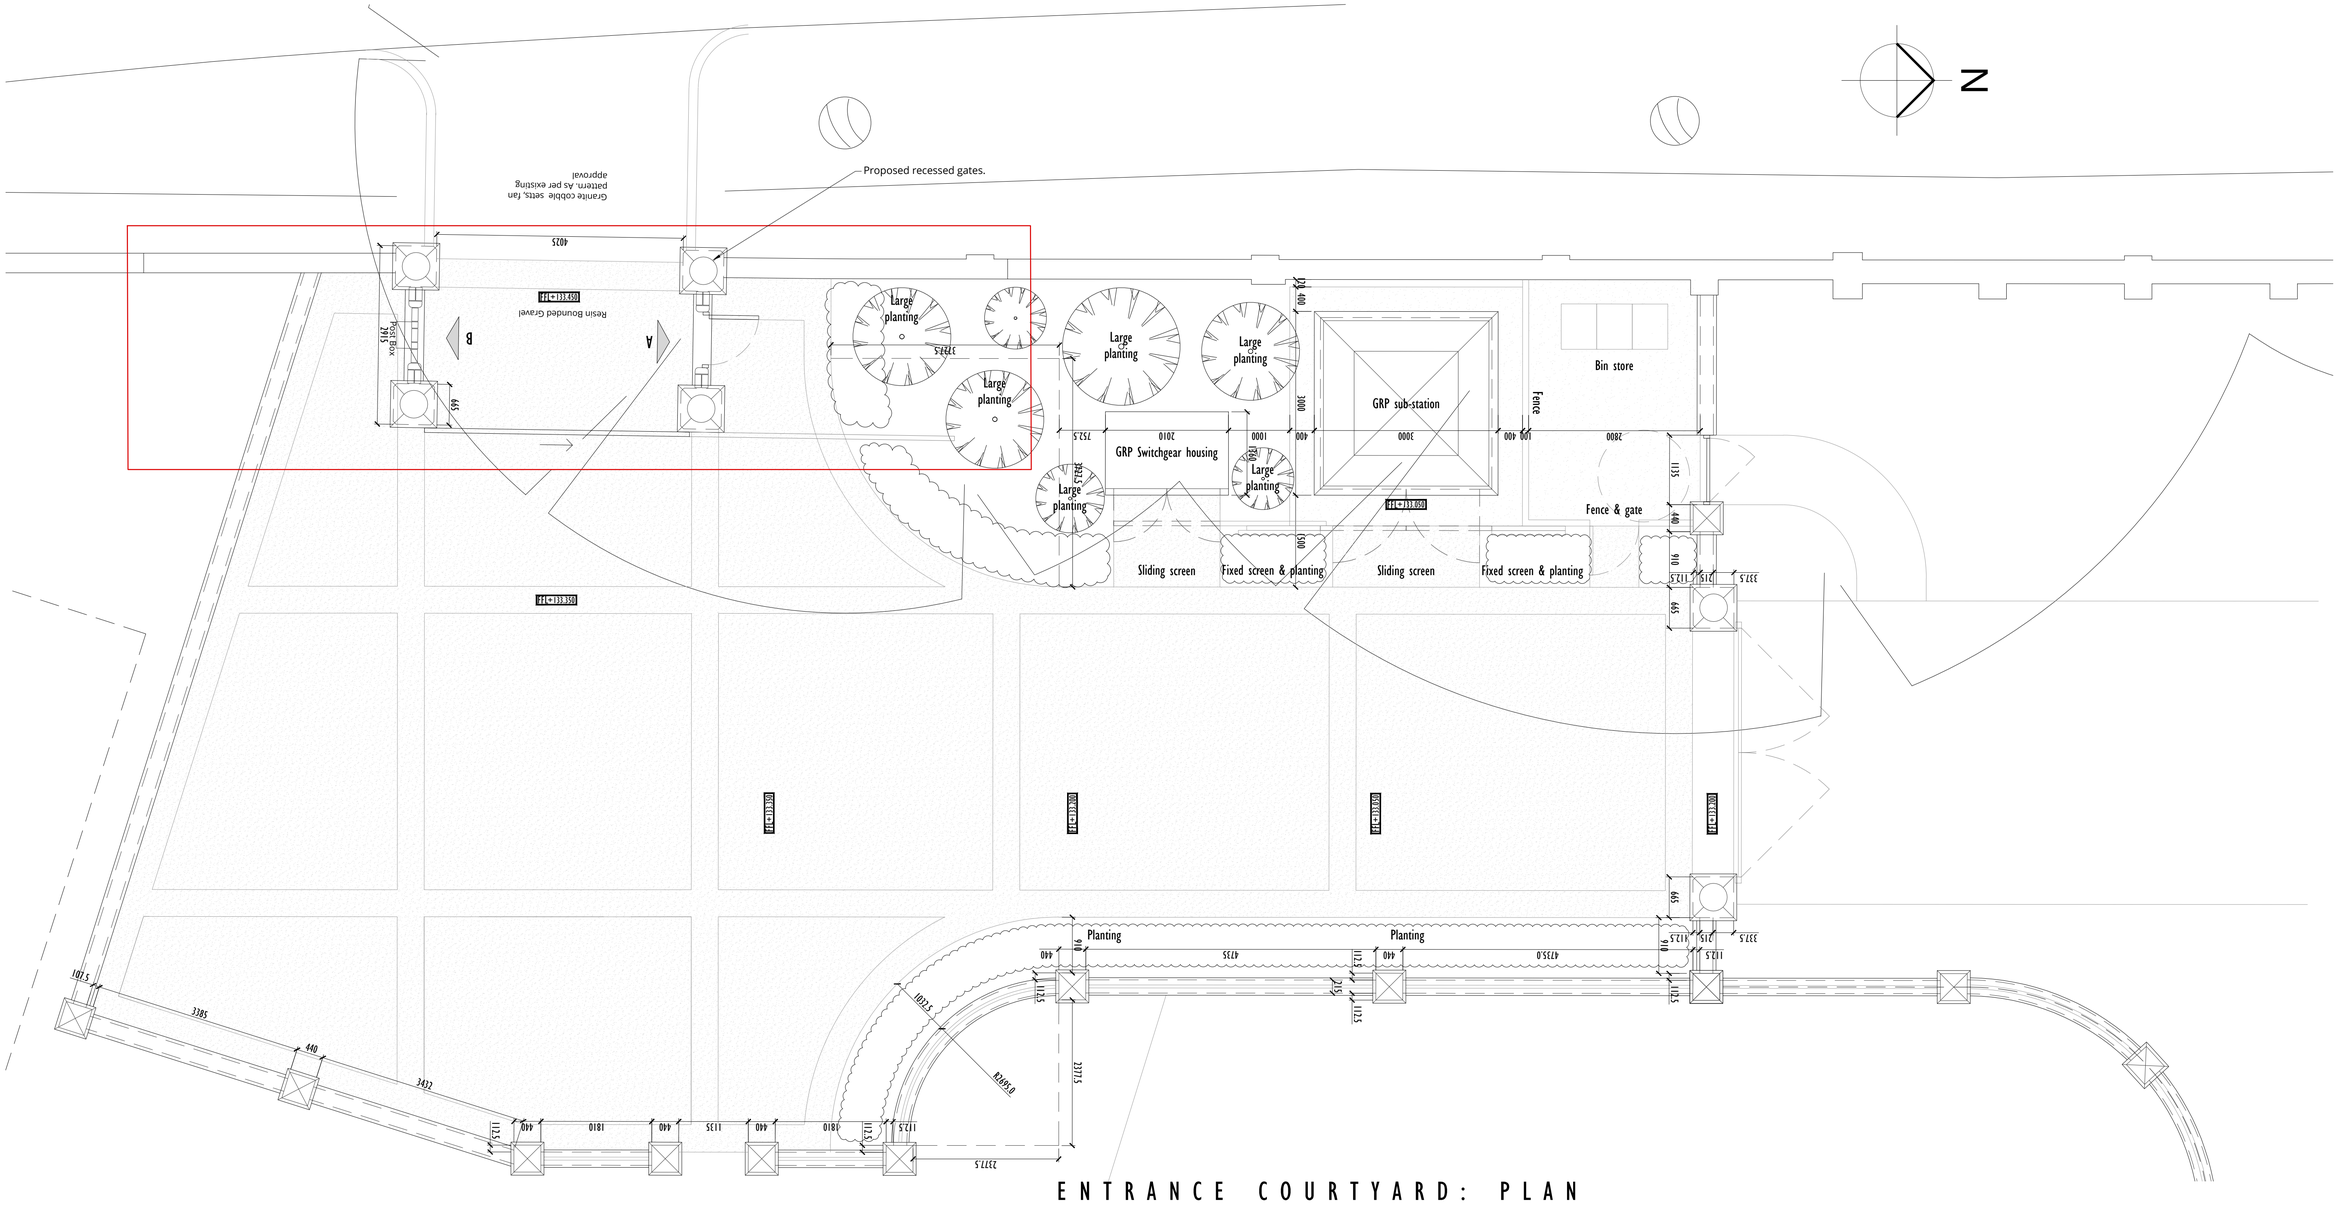

ENTRANCE COURTYARD: PLAN

Scale 1:50 @ A1, 1:100 @ A3

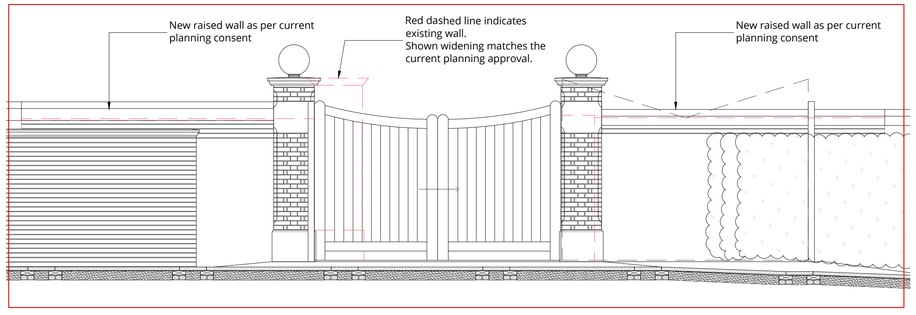

INTERNAL ELEVATION

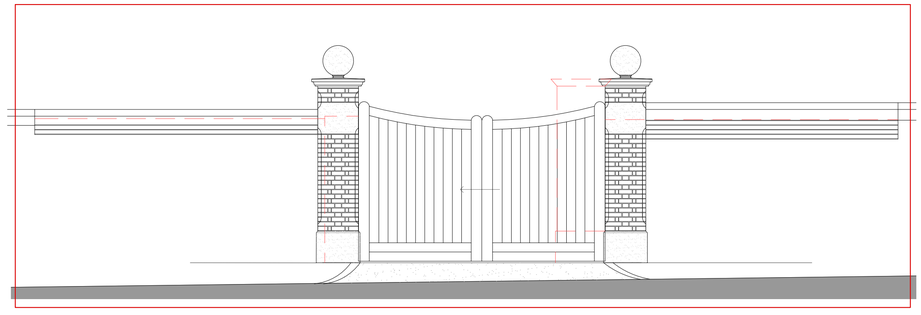

EXTERNAL ELEVATION

wolff ARCHITECTS

16 lambton place
notting hill
london w11 2sh
tel 020 7229 3125
fax 020 7229 3257
info@wolffarchitects.co.uk

This drawing is protected under Copyright and at no time should any portion of this drawing be reproduced or copied without the permission of the Architect. (Design Copyright Act 1968)

This drawing must not be used for purposes other than that for which it is provided. It is supplied without liability for any errors or omissions.

Drawings only to be scaled for planning application purposes, all dimensions to be checked on site. All drawings subject to Statutory Authority Approval.

no:	rev:	date:
0	FIRST ISSUE	10.11.14
A	Updated details	05.10.17
B	Proposed entrance gates	15.01.18
C	Red Line	22.01.18
D	Elevations	24.01.18

0 2 4 m

1:50 @ A1
1:100 @ A3

no:	rev:	date:

status: PLANNING STAGE

project: Heath Park, Hampstead London, NW3 7ET

date: 10.11.14 scale: 1:50/1:100 dwg no: 1204-PL-352 rev no: D

drawing title: Entrance courtyard: Plan