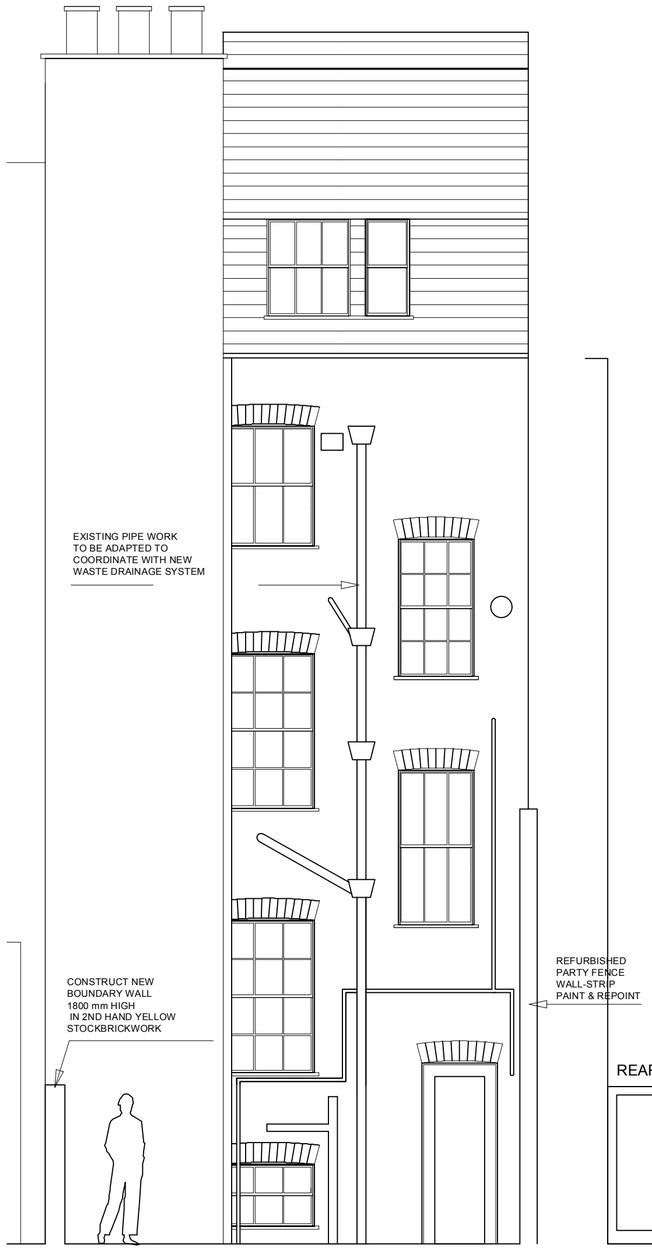

BACK ELEVATION

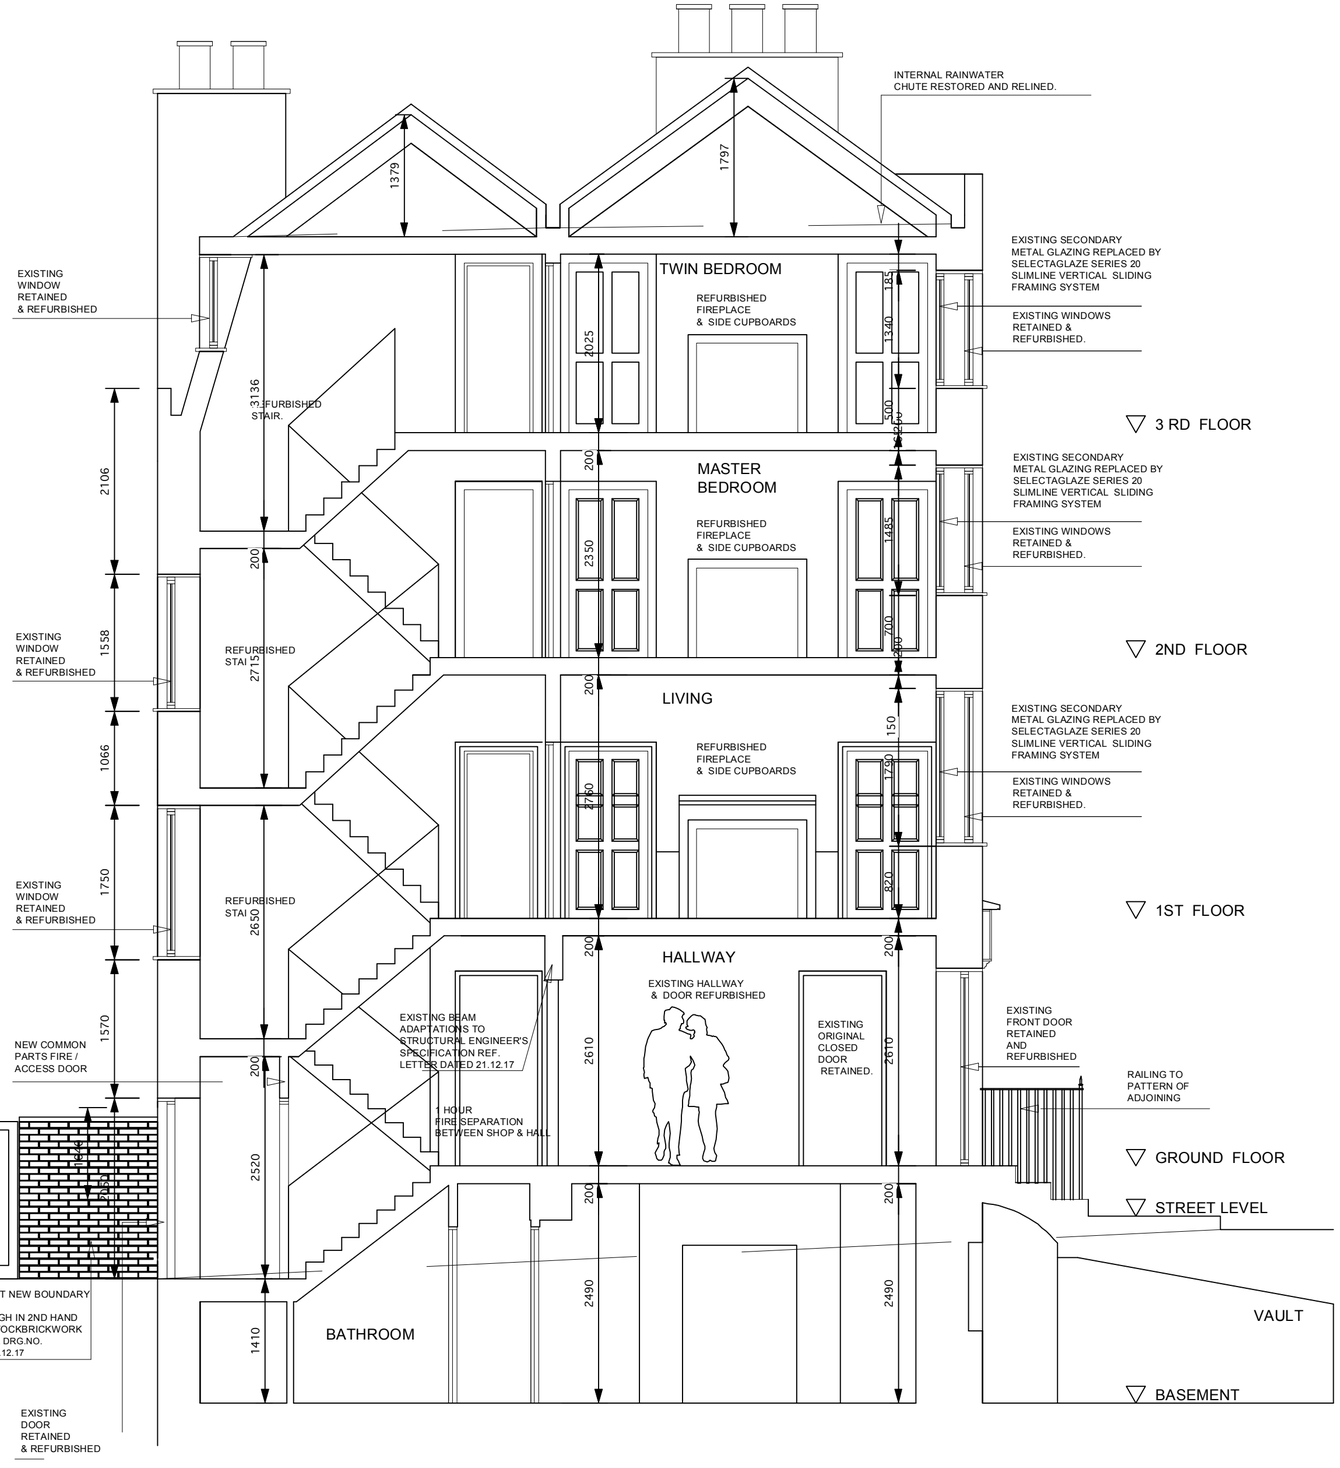

SECTION A-A'

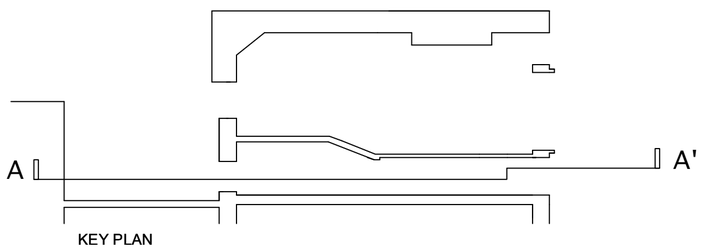

KEY PLAN

0 1 m 2 m 3 m 4 m 5 m

B: Horizontal top rail
to entrance railings amended -1.18

A: Selectaglaze 2ndary glazing,
works to beam over ground f bor
& rear area enclosure amended -1.18

ARCHITECTONICUS
The Line House, Tedstone Delamere
Bromyard, Herefordshire, HR7 4PT
Tel : 01886 821 971
mcmorran@architectonicus.co.uk

Project Title
28 Tottenham Street
Fitzrovia
London W1T 4RH

Drawing Title
As proposed _Section A-A'
_Back Elevation.

Drawn By JS	Scale 1:50	Drawing Size A2
Reviewed By WM	Drawing Status PLANNING PERMISSION	
Date 07_08_17		
CAD File Name A_016_	Job No. A_16_107	Drawing No. / Rev No. B