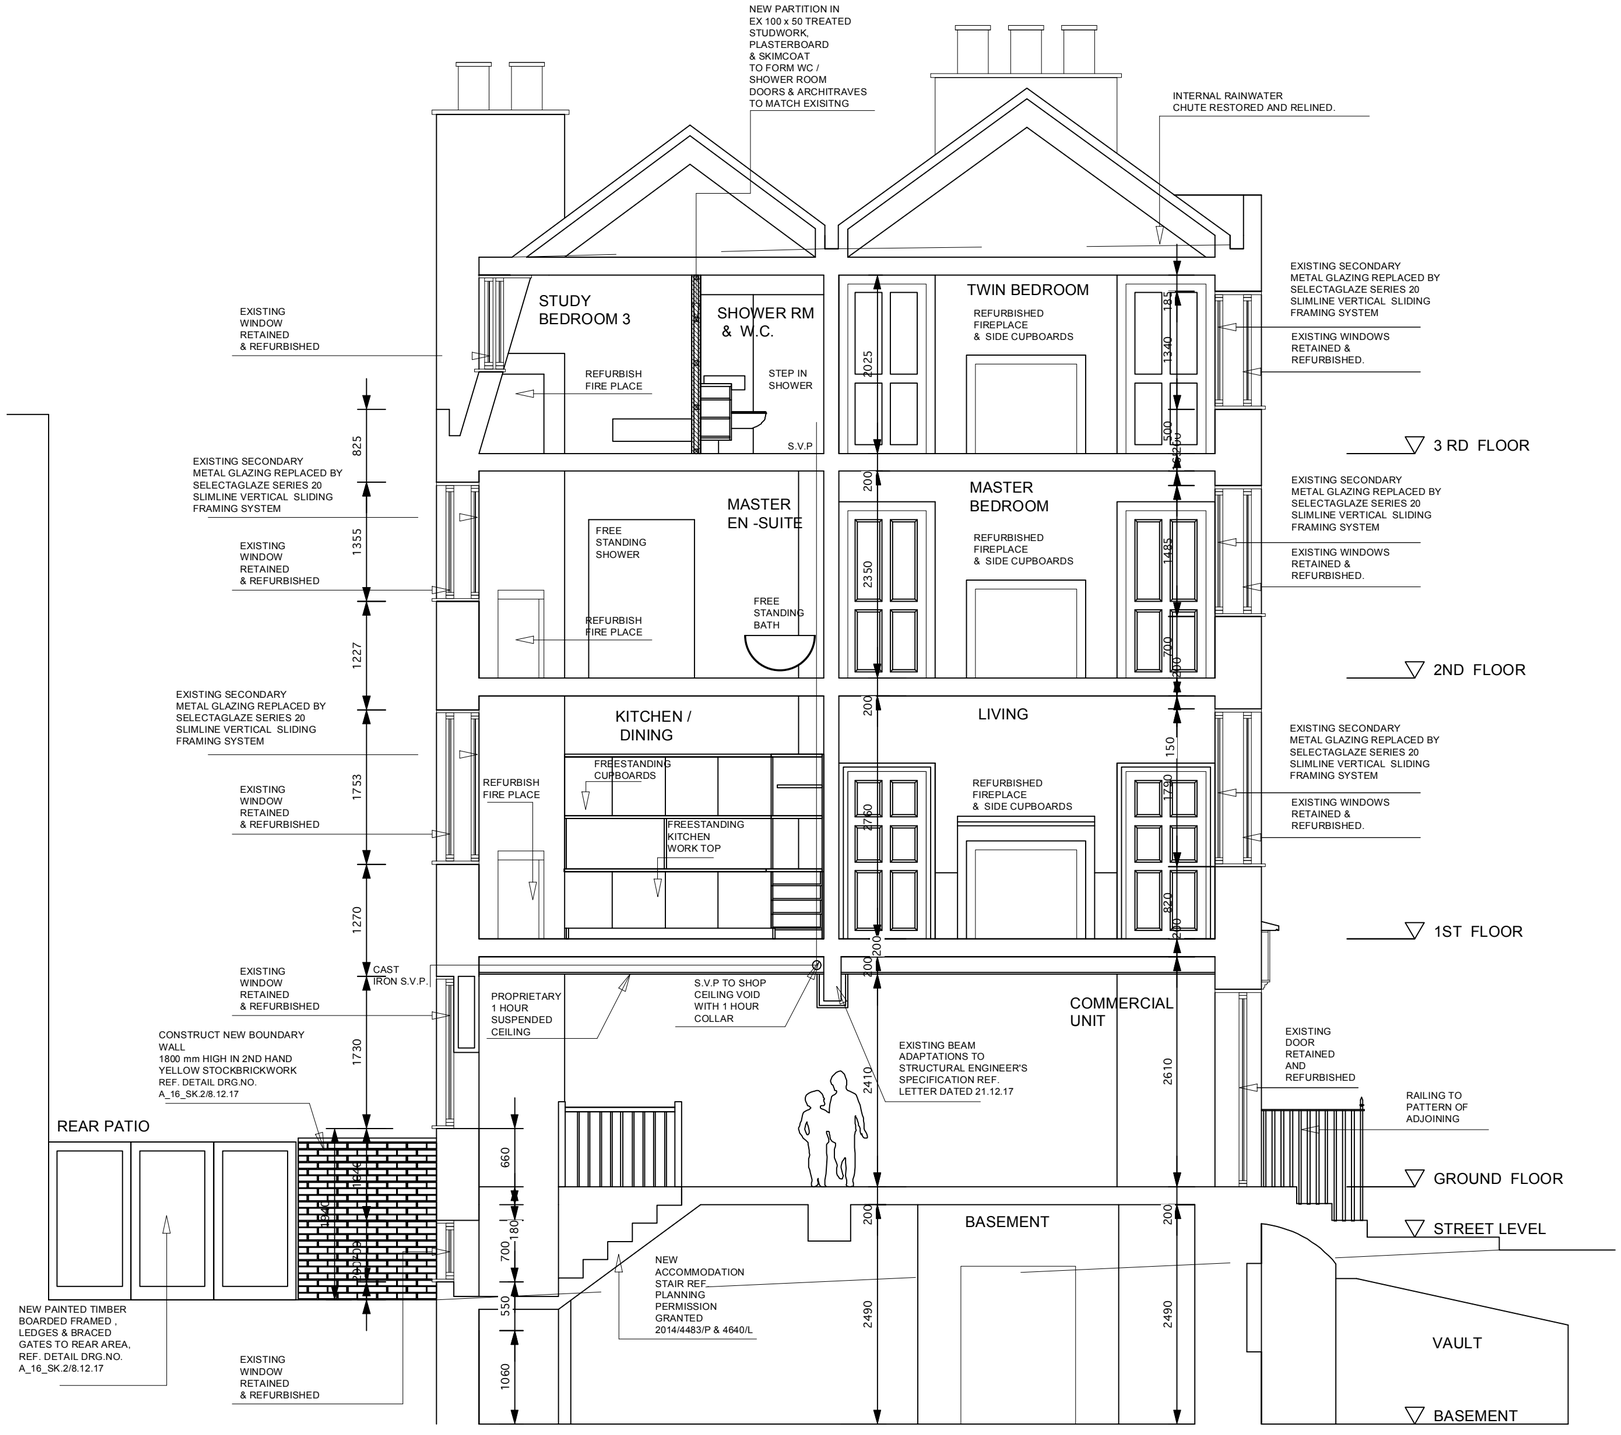

SECTION B-B'

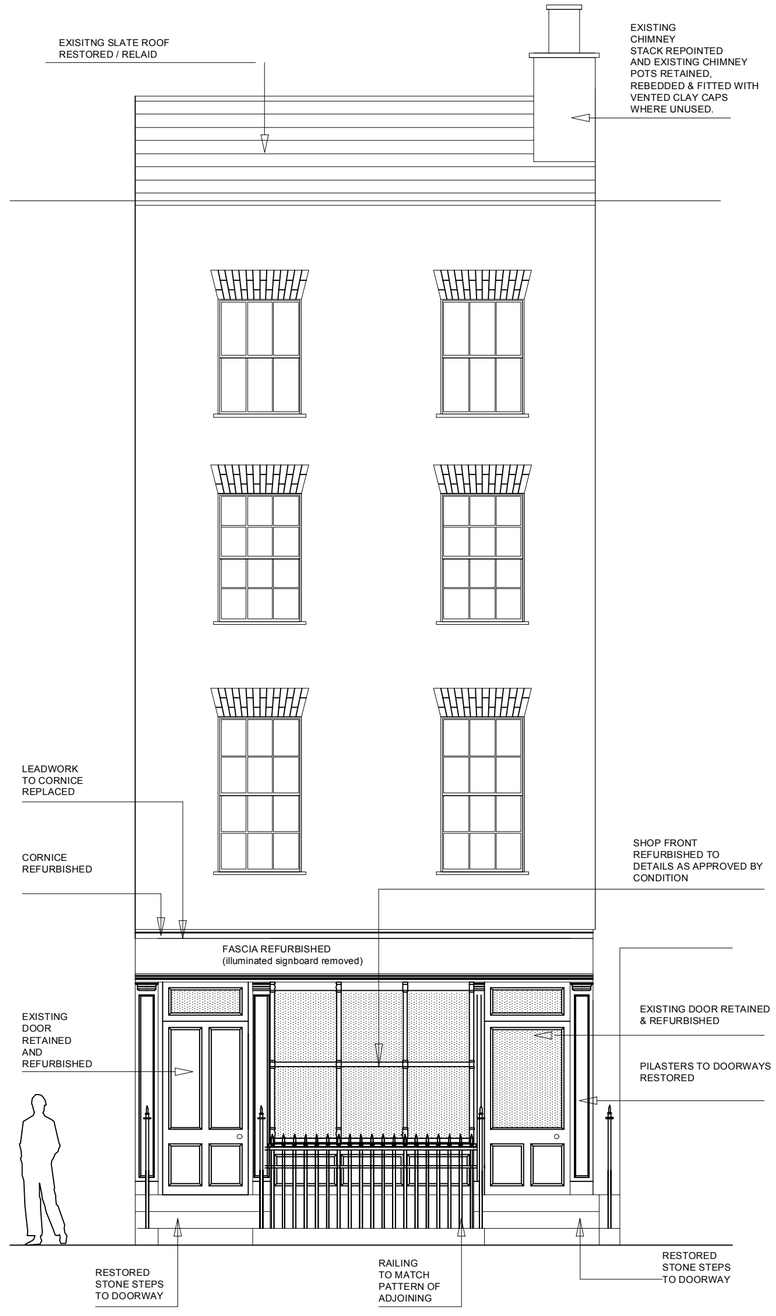

FRONT ELEVATION

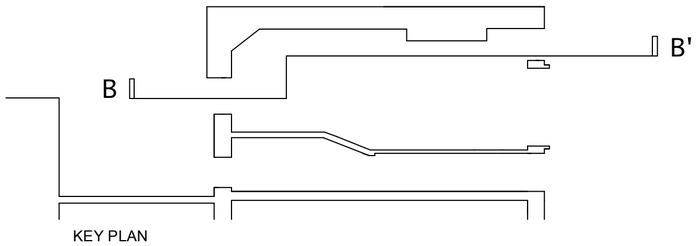

KEY PLAN

B: Horizontal top bar to railings, refurbished, cornice, fascia shopfront details to be approved by condition amended -1.18

A: Selectaglaze 2ndary glazing, works to beam over ground f bor Shopfront & Rear Area Enclosure amended -1.18

0 1 m 2 m 3 m 4 m 5 m

ARCHITECTONICUS
The Line House, Tedstone Delamere
Bromyard, Herefordshire, HR7 4PT
Tel : 01886 821 971
mcmorran@architectonicus.co.uk

Project Title
28 Tottenham Street
Fitzrovia
London W1T 4RH

Drawing Title
As proposed _Section B-B'
_Front Elevation.

Drawn By	Scale	Drawing Size
JS	1:50	A2
Reviewed By	Drawing Status	
WM	PLANNING PERMISSION	
Date	Job No.	Drawing No.	Rev No.
07_08_17	A_16_108		B
CAD File Name		
A_016_		