23553.

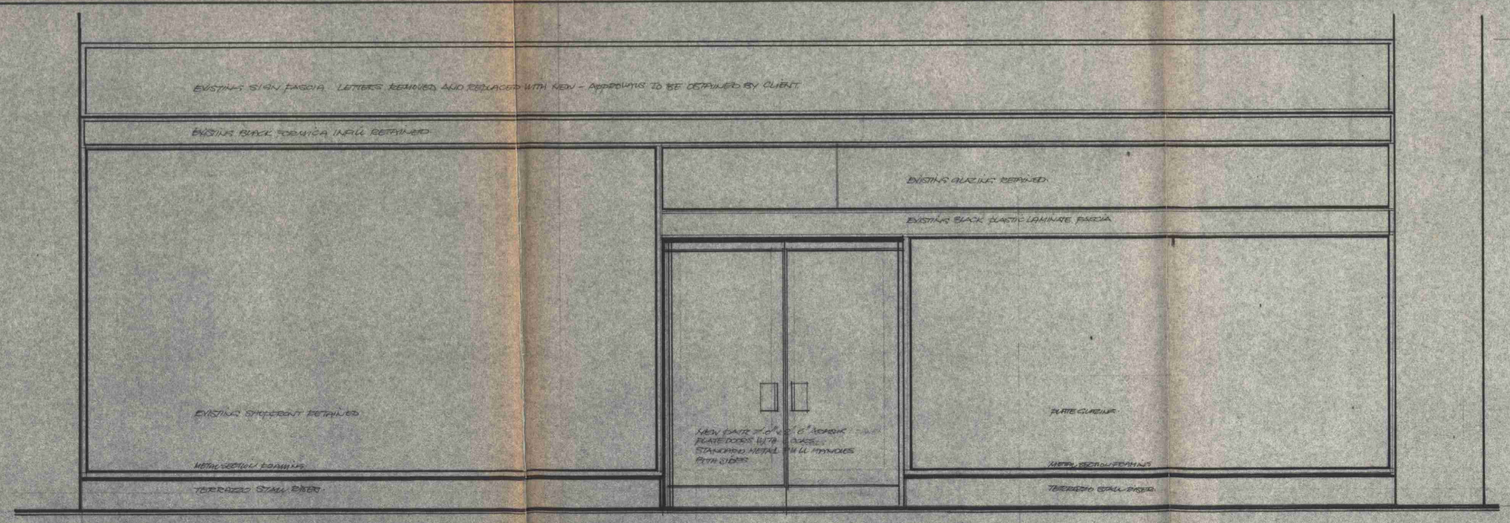

proposed elevation to tottenham court road

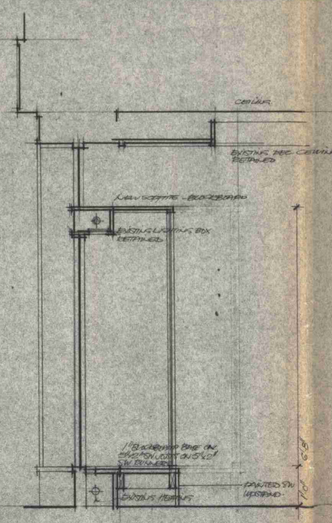

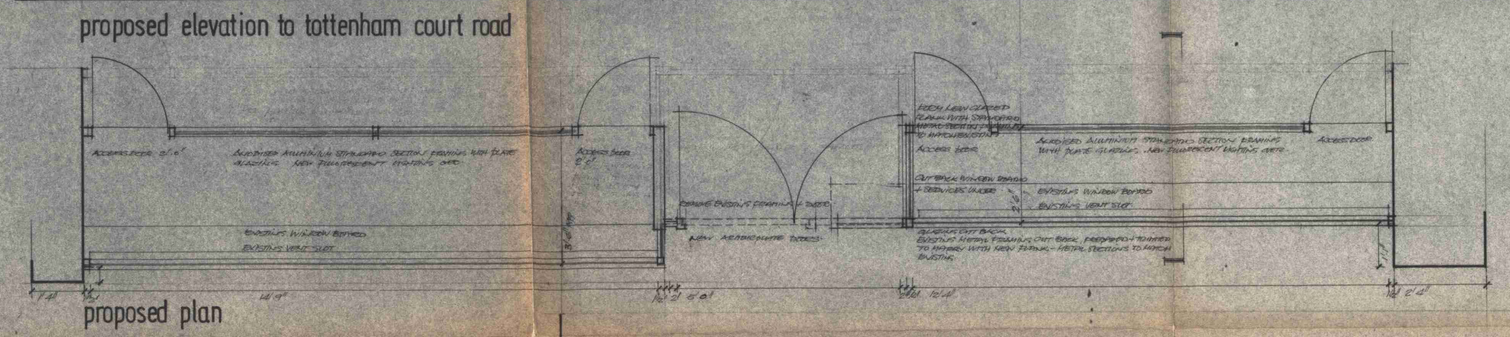

proposed plan

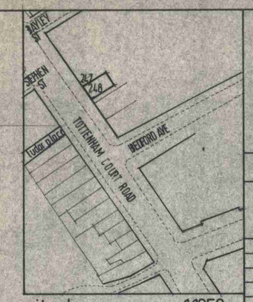

site plan 1:1250

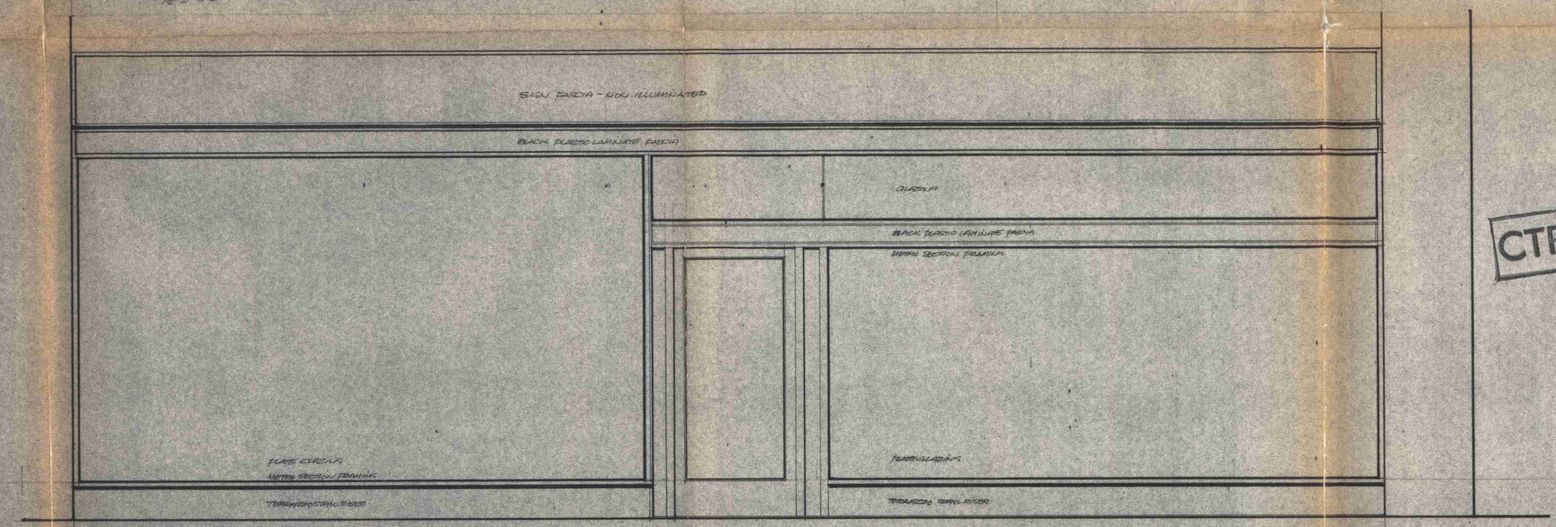

existing elevation to tottenham court road

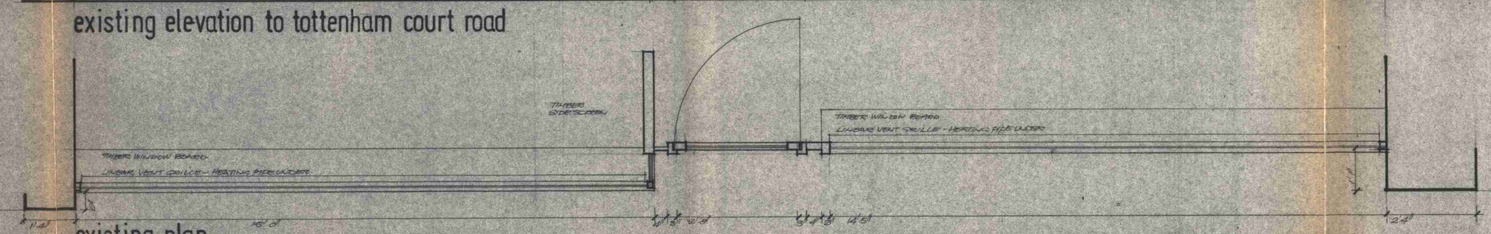

existing plan

LONDON BOROUGH OF CAMDEN
TOWN AND COUNTRY PLANNING ACTS
16 NOV 1976
PLANS APPROVED ~~NOT APPROVED~~
ON BEHALF OF THE COUNCIL

SCHEDULE SHOPFITTERS
60 ROCHESTER PLACE
LONDON NW1 01·485·5348

Jubem 14 22.11.76

notes

Contractor to verify all dimensions on site before commencing any work.
All timber sizes are nominal.

CTP/N13/33/C/23553

post

index

date issued

248-250 TOTTENHAM COURT RD

job

Proposed Alterations to Shopfront

drawing

date September 1976

scale 1/2" = 1'0"

no. 766·1

drawn

index