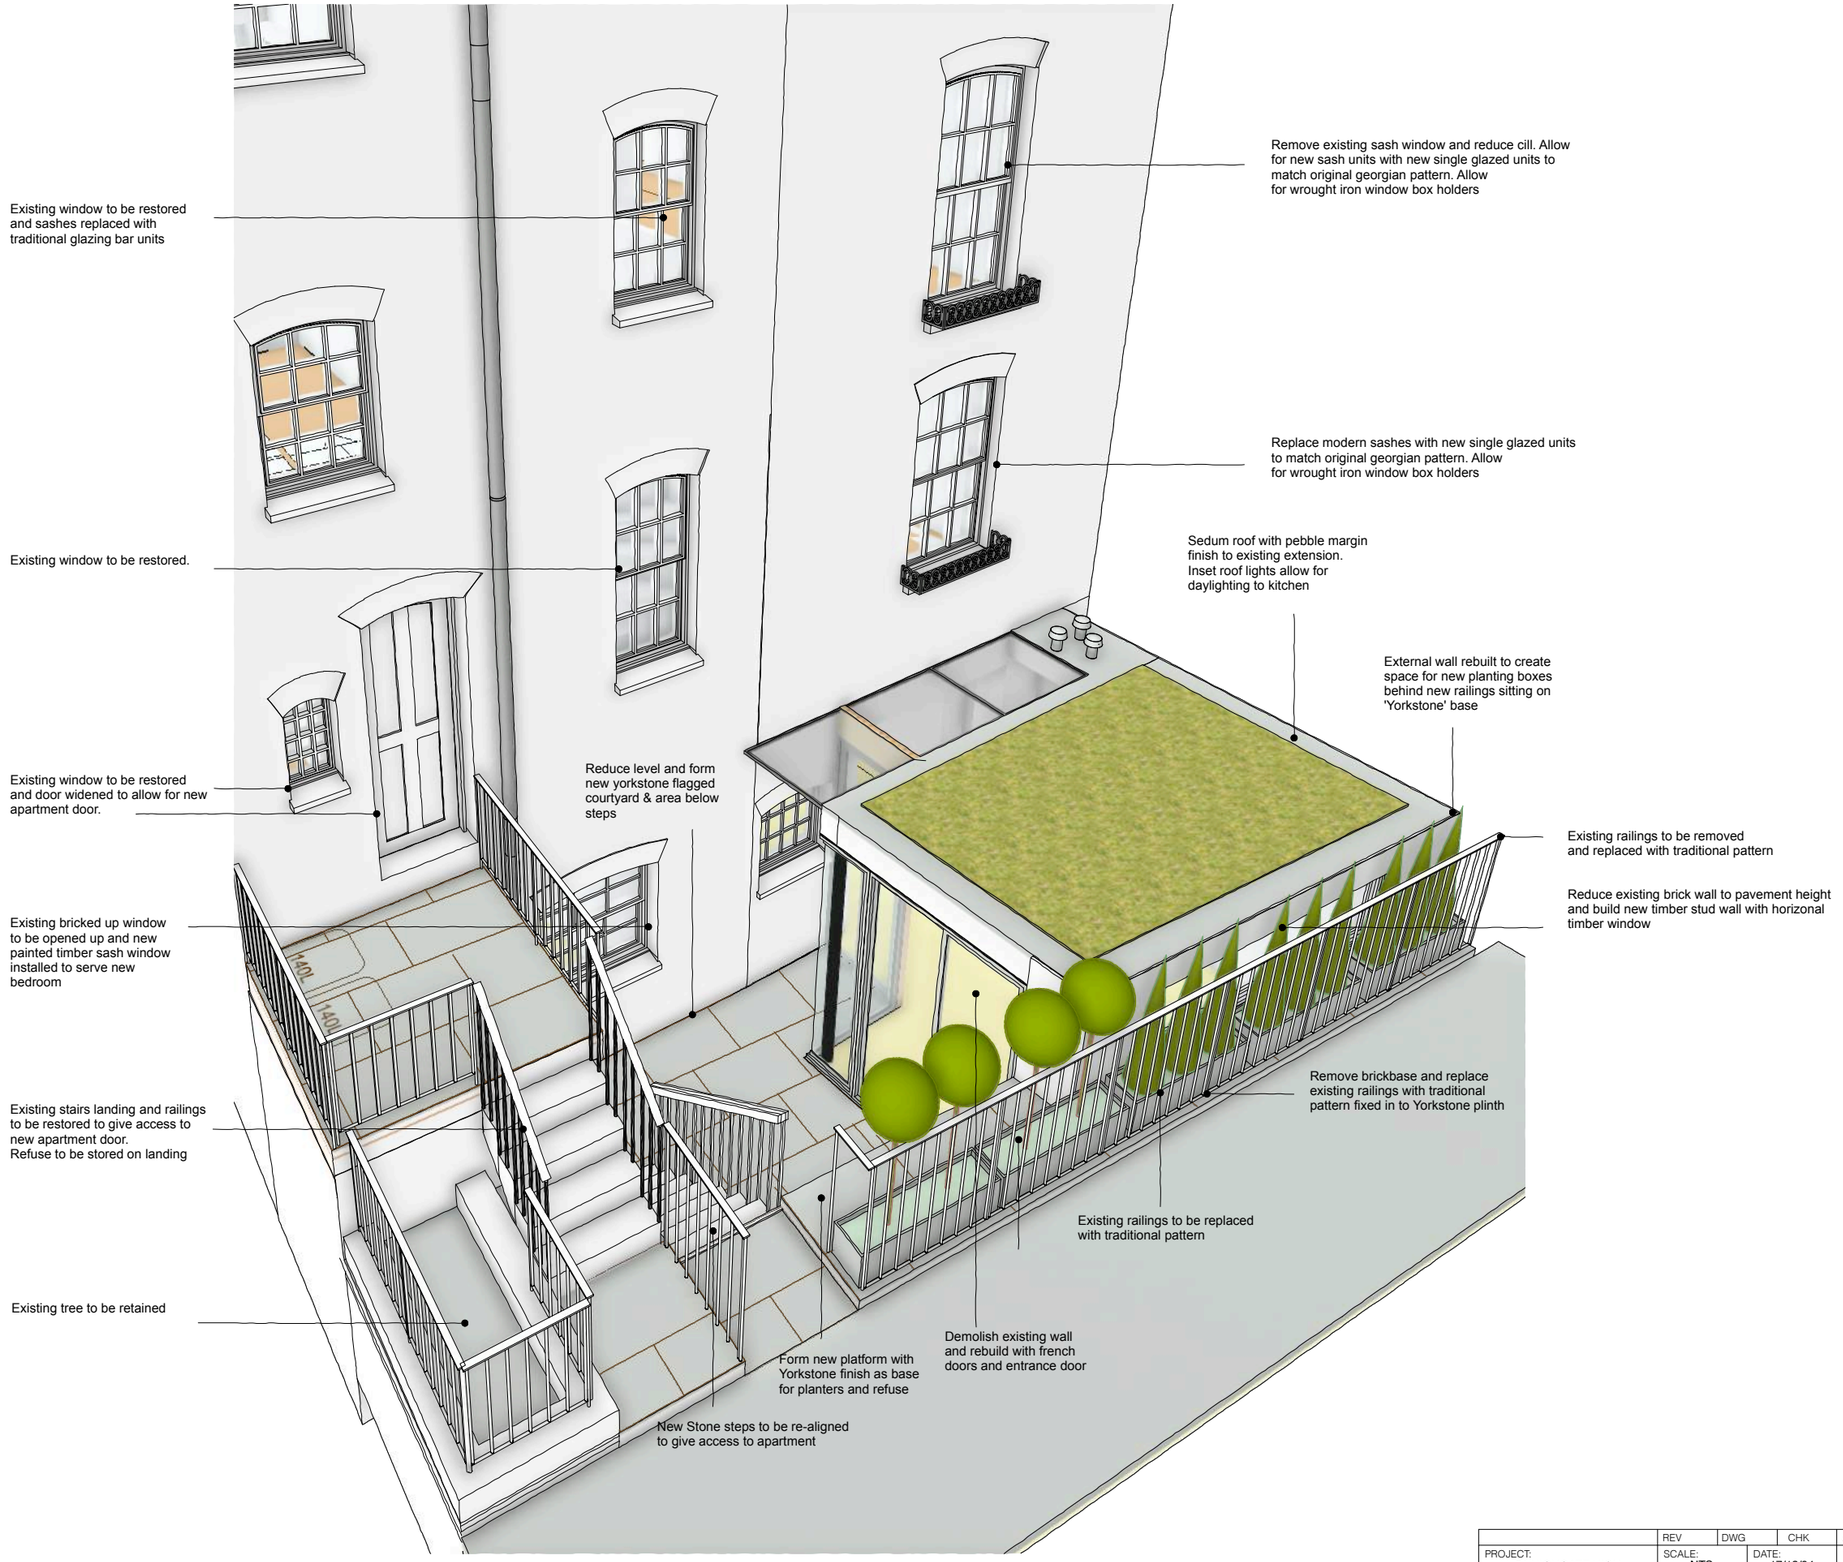

POND SQUARE PERSPECTIVE

	REV	DWG	CHK	AMENDMENTS	DATE
PROJECT: 51 HIGHGATE HIGH STREET	SCALE: NTS		DATE: 17/12/04		
	DRAWN: JD		CHECKED: -		
CLIENT: ADAM KNIGHT	STATUS: PLANNING				
DRAWING: Rear Details - PROPOSED	DRAWING No: HHS - 01 - 10		REVISION: A		

Dransfield Architects
Pyramid Building, 31 Queen Elizabeth Street, London, SE1 2LP
020 7407 5450
www.dransfieldarchitects.com