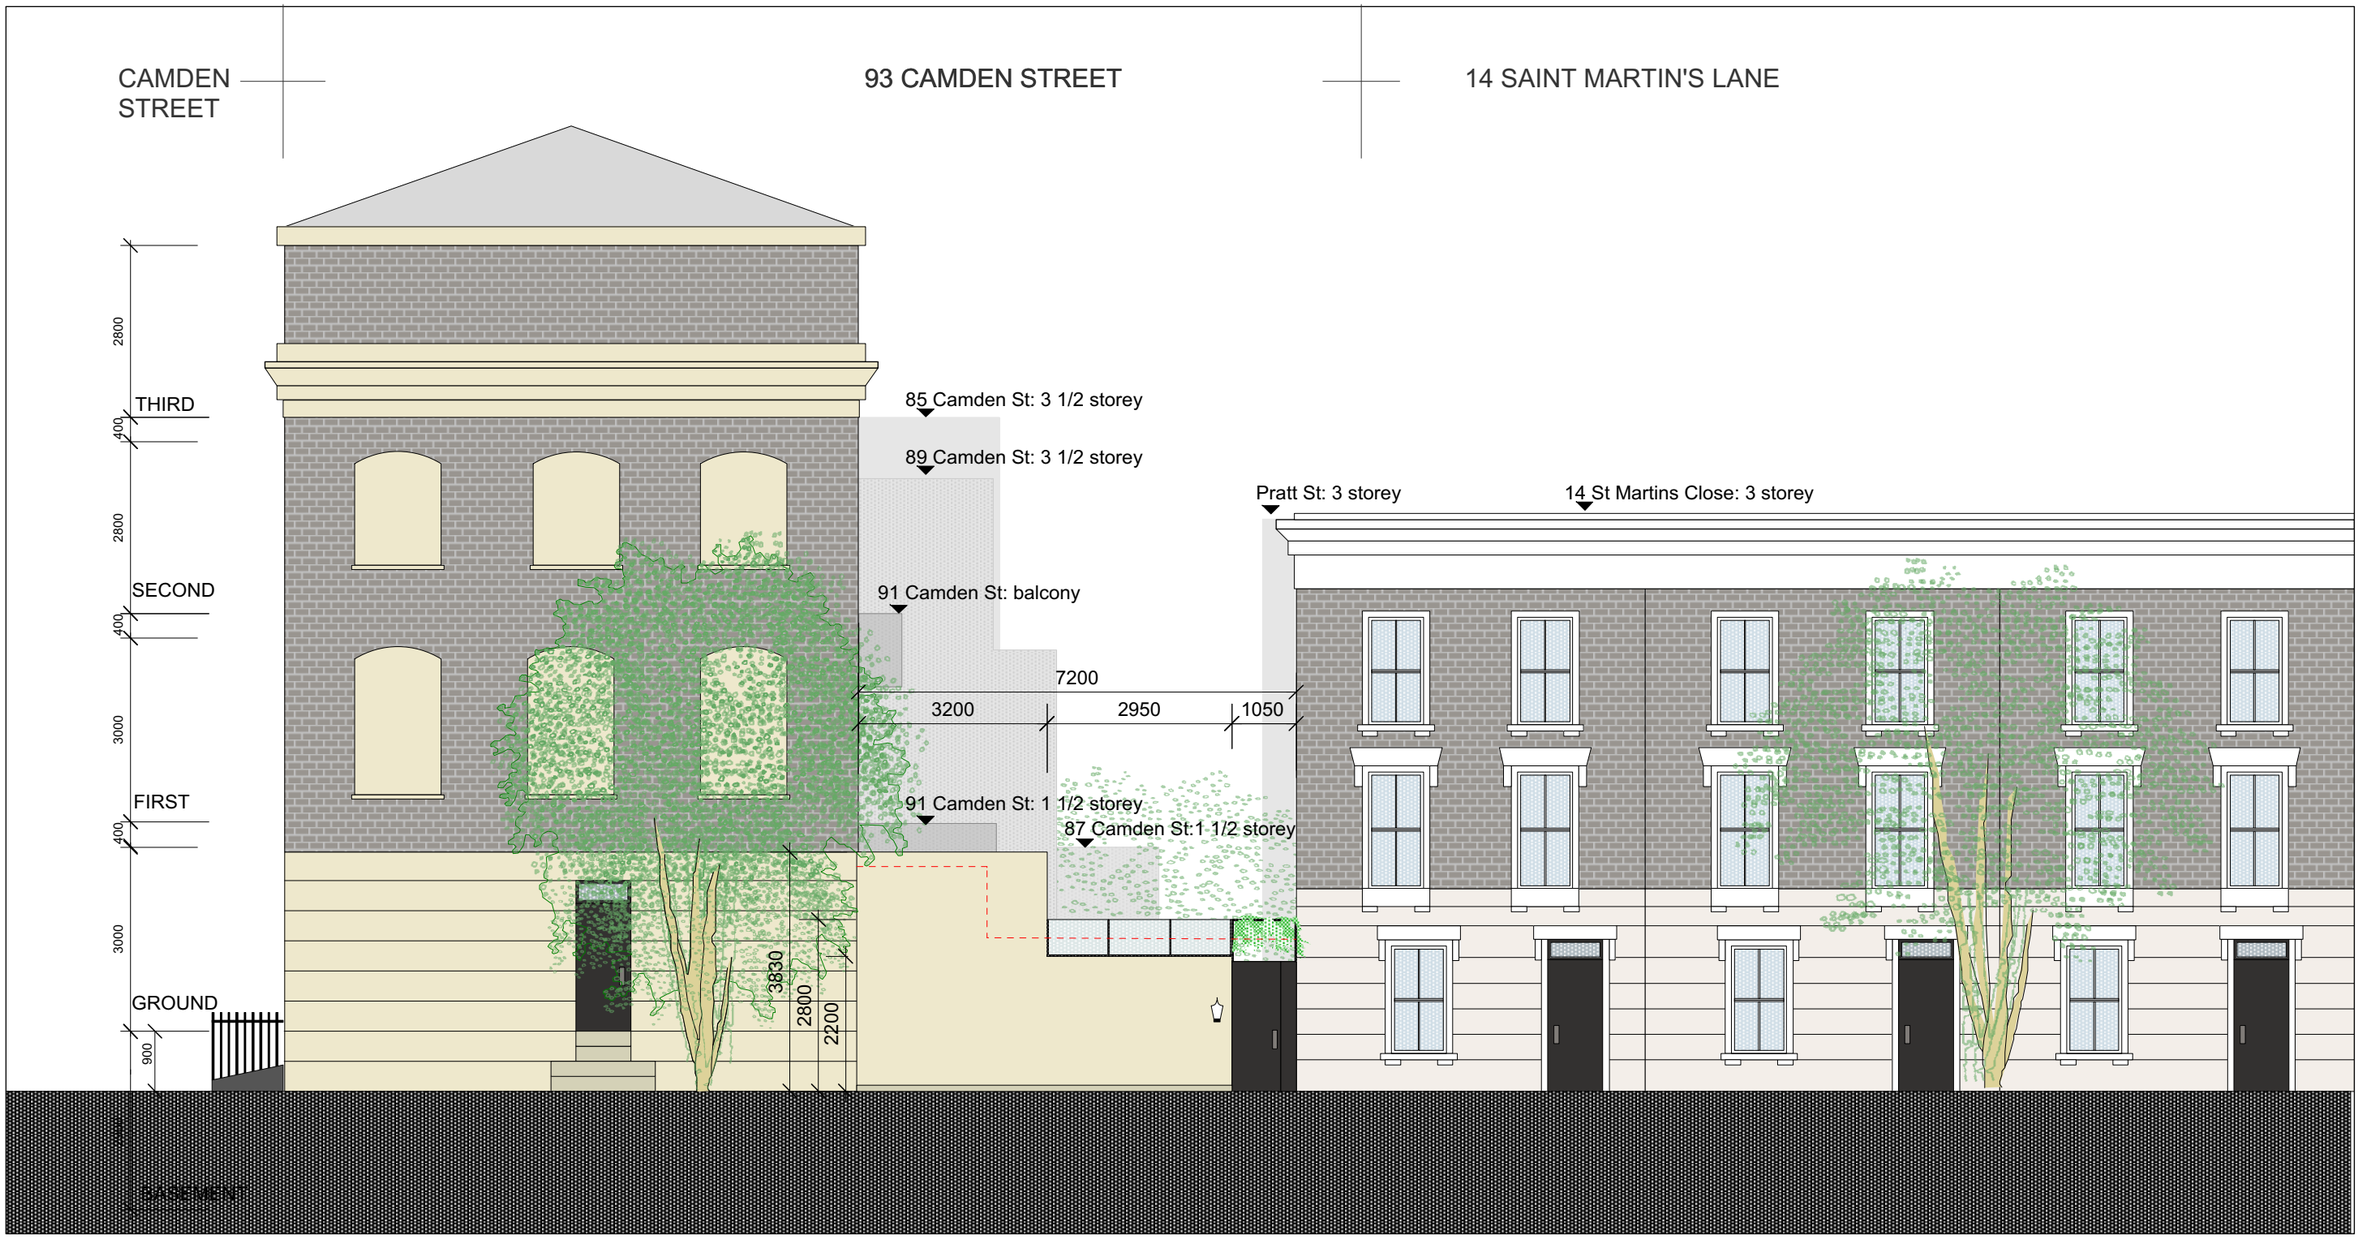

(A/2.21) PROPOSED NORTH ELEVATION: SAINT MARTIN'S LANE scale 1:100

PLANNING

29/01/18 For Planning

93 CAMDEN STREET

P2.24

PROPOSED SECTIONS DD & EE

Scale 1:100@A3

M4.5 3.5 2.5 1.5 0.5 0

Naomi de Graaf
93 Camden St
Ground Floor
London NW1 0HP