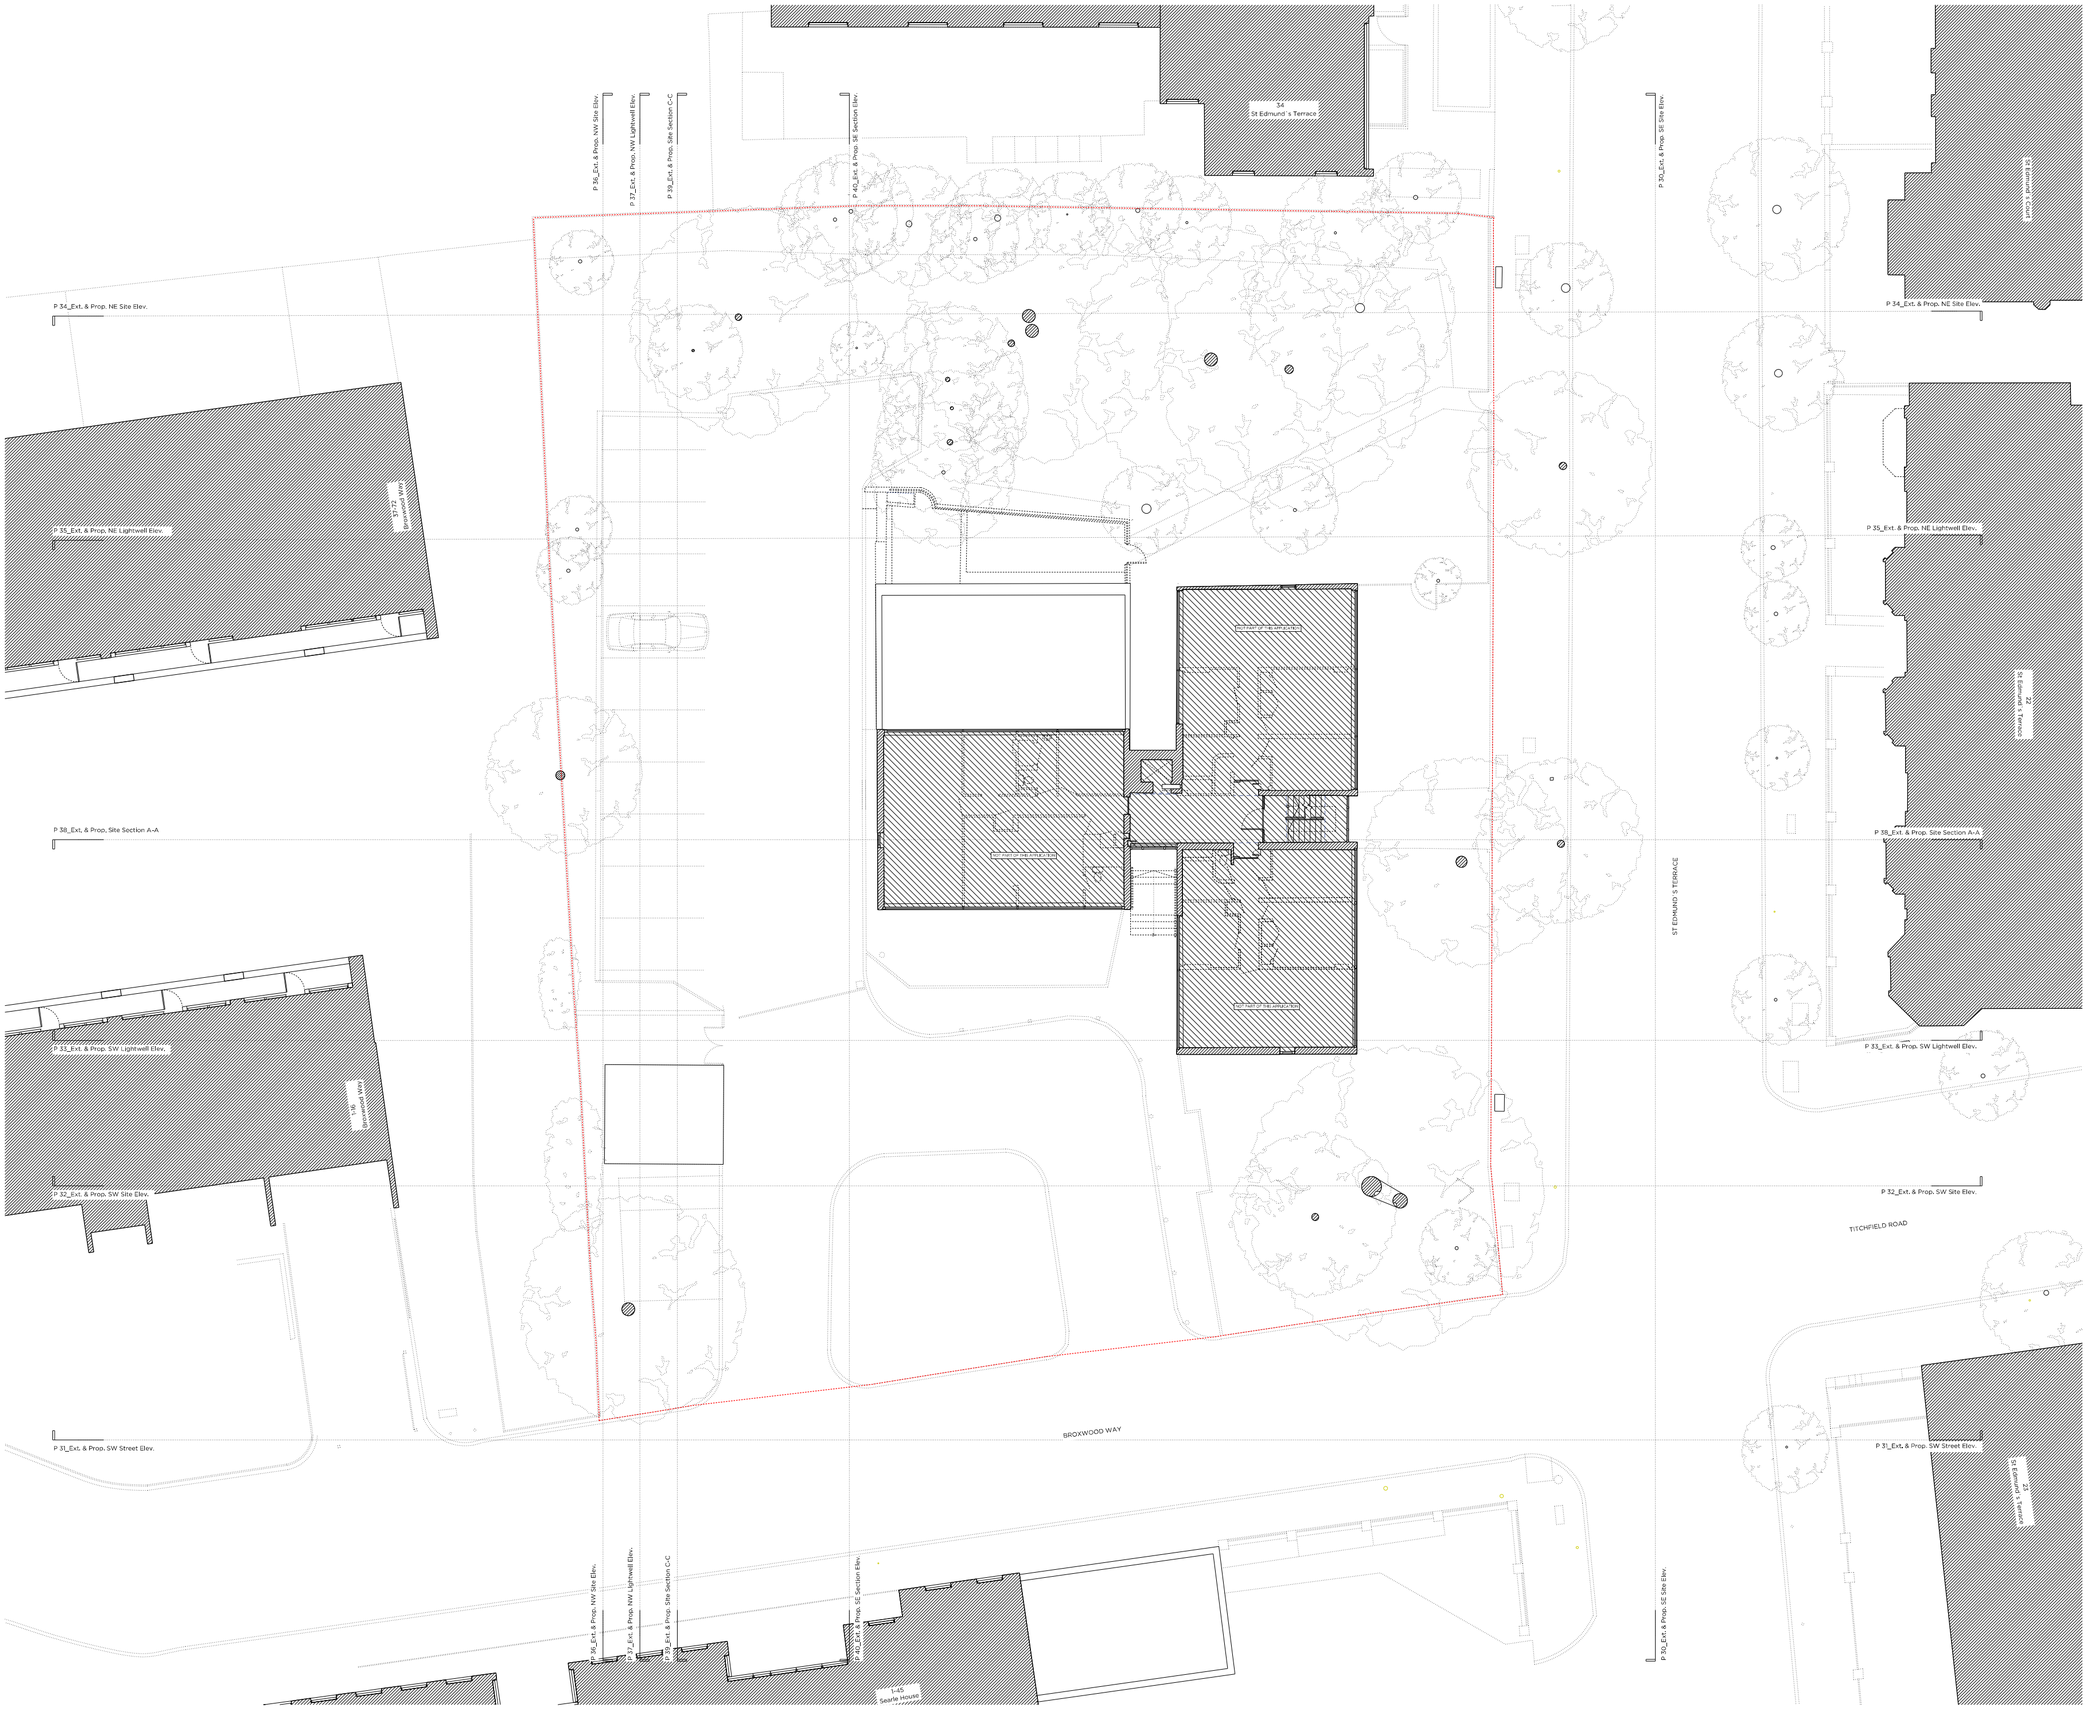

Key Plan. Scale 1:1250

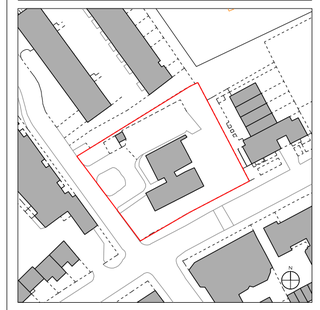

Legend: Existing Key

- Existing structure / earth.
- Existing structure not part of this application.
- Assumed existing internal partitions and fittings
- Site boundary.

Rev -	04.01.18	Issued for Planning

PLANNING

Project No.	16033
Client	Kalemister Ltd.
Date	November 2017
Scale	1:200 @ A2/ 1:400 @ A4
Project	Barrie House, 29 St. Edmunds Terrace
Drawing Title:	Existing Second Floor Plan
Drawing No.	E_23
Rev.	-
Drawn	TMC
Approved	TMC
Signed	

Marek Wojciechowski Architects

66-68 Margaret Street W1W 8SR T. 020 7580 9336 www.mw-a.co.uk

Copyright Marek Wojciechowski Architects Limited.
No implied license exists. This drawing should not be used to calculate areas for the purposes of valuation. All dimensions to be checked on site by the contractor and such dimensions to be their responsibility. Do not scale drawings. All work must comply with relevant British Standards and Building Regulations requirements. Drawing errors and omissions to be reported to the architect.

N

0 2m 5m 10m