© Check all dimensions and report all errors and omissions

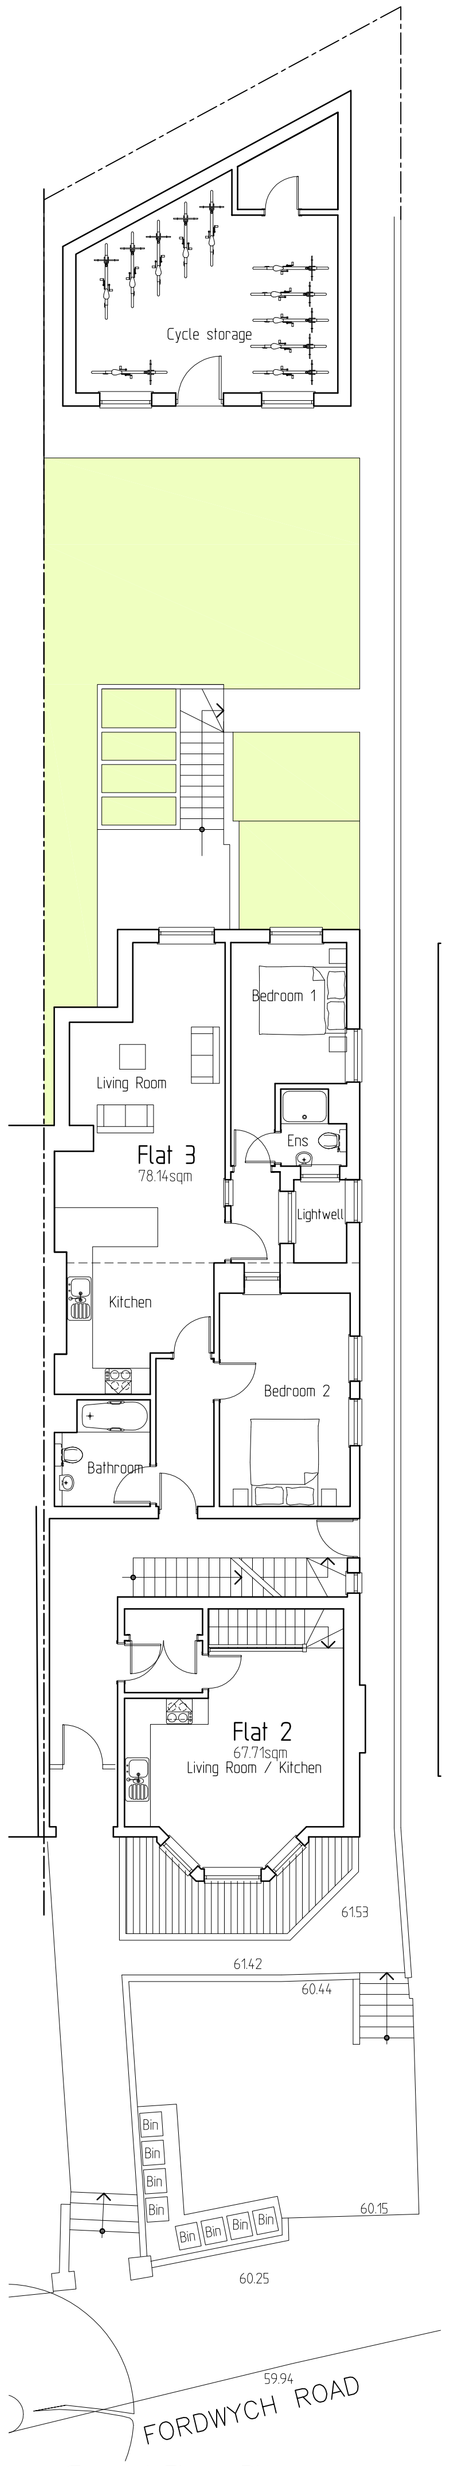

Ground Floor Plan

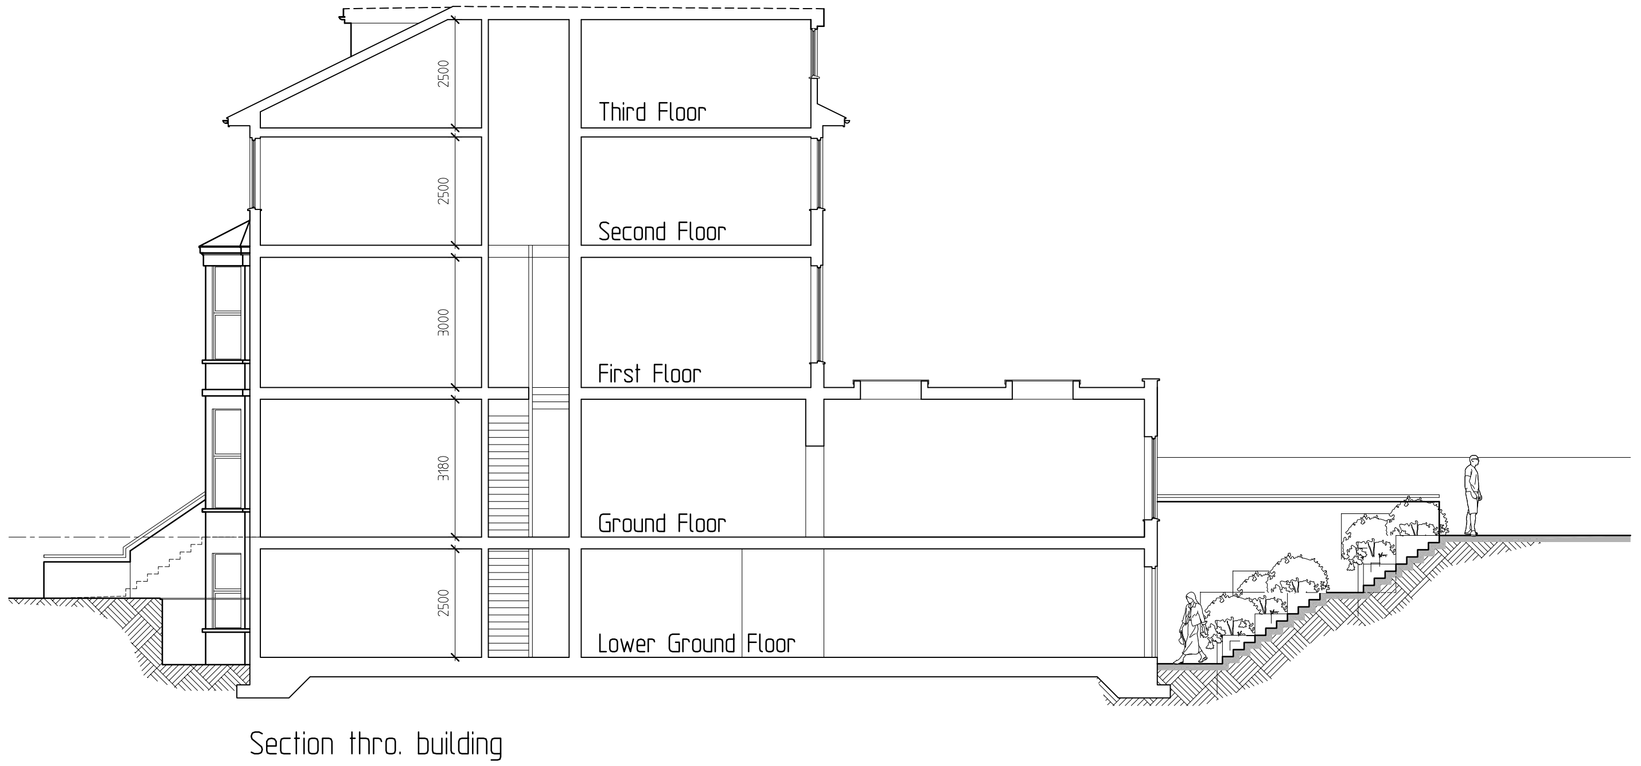

Section thro. building

OUTBUILDING ELEVATIONS

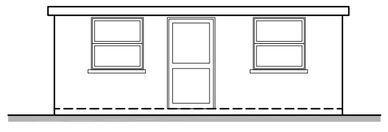

Front Elevation

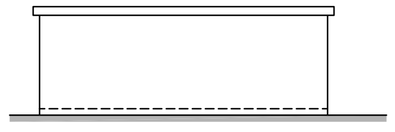

Rear Elevation

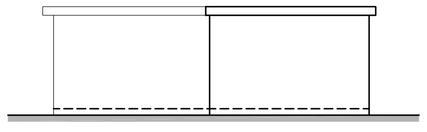

Side Elevation

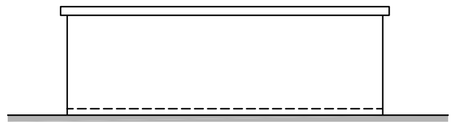

Side Elevation

Rev B.	Officers comments incorporated 05-02-18.
Rev A.	Officers comments incorporated 25-08-17.

Project :
Conversion of Dwelling House in 8 Flats at 81 Fordwych Road West Hampstead London

Title :
Scheme Proposals

Client :

Zyntax LIMITED
Chartered Architects
8 Arborfield Close, Slough
Berkshire SL1 2JW
Tel 01753 522944
reception@zyntaxarchitects.com
ZYNTAX LIMITED TRADING AS ZYNTAX CHARTERED ARCHITECTS

Date :	Scale :	Drawing No. :	Revision :
April 17	1:100	31-14-Ex12	B