82 COMPAYNE GARDENS
LONDON, NW6 3RU

0m 1m 2m 3m 4m 5m
0ft 5ft 10ft 15ft
LINEAR SCALE

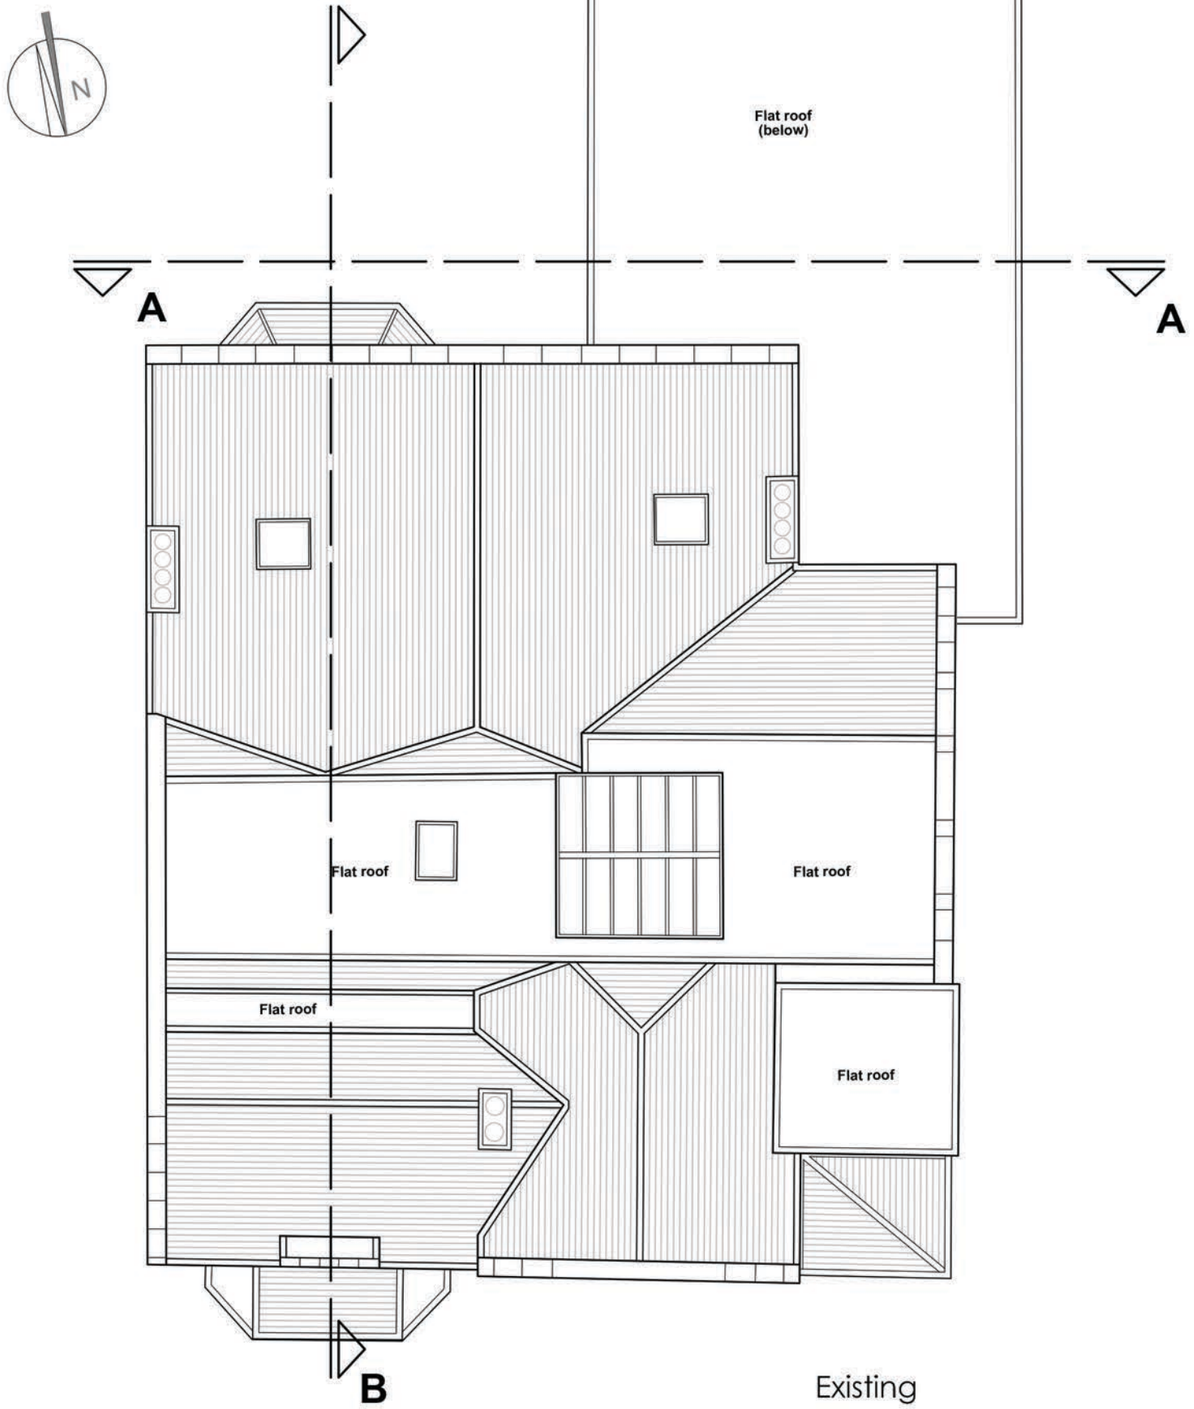

Existing

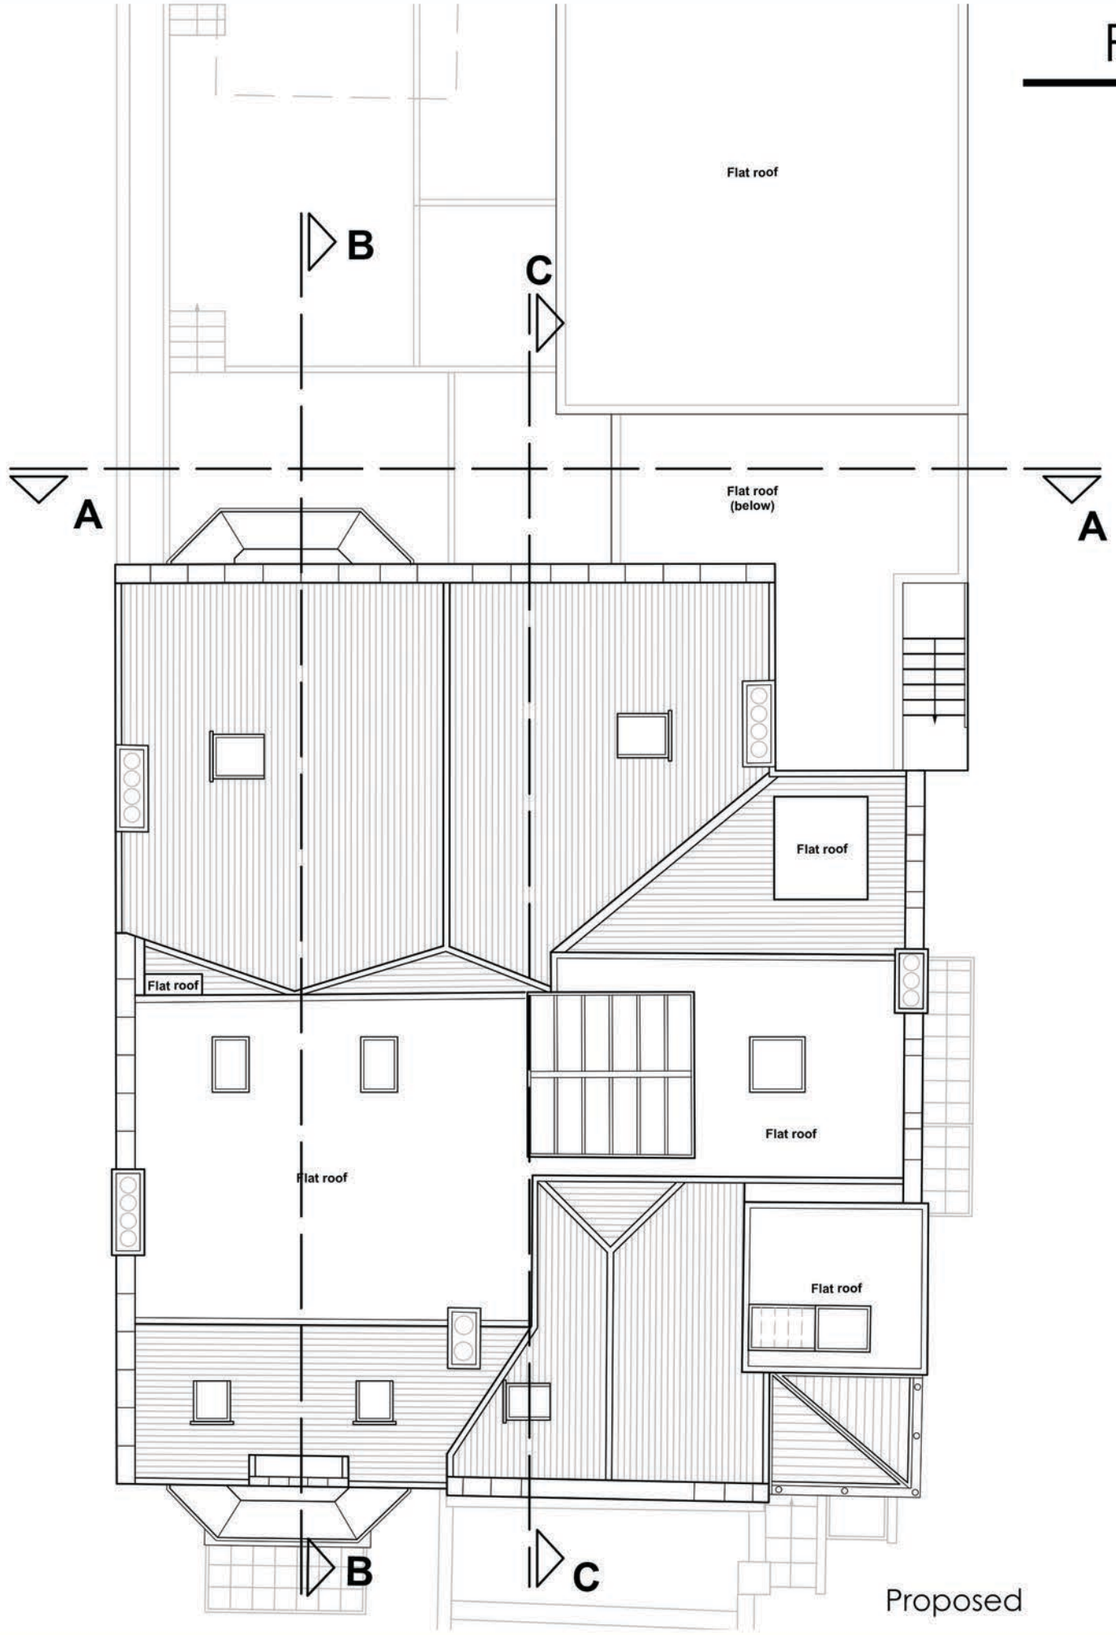

Proposed

Revision 1
FEBRUARY 2018

ROOF PLANS
SCALE 1/100 at A3