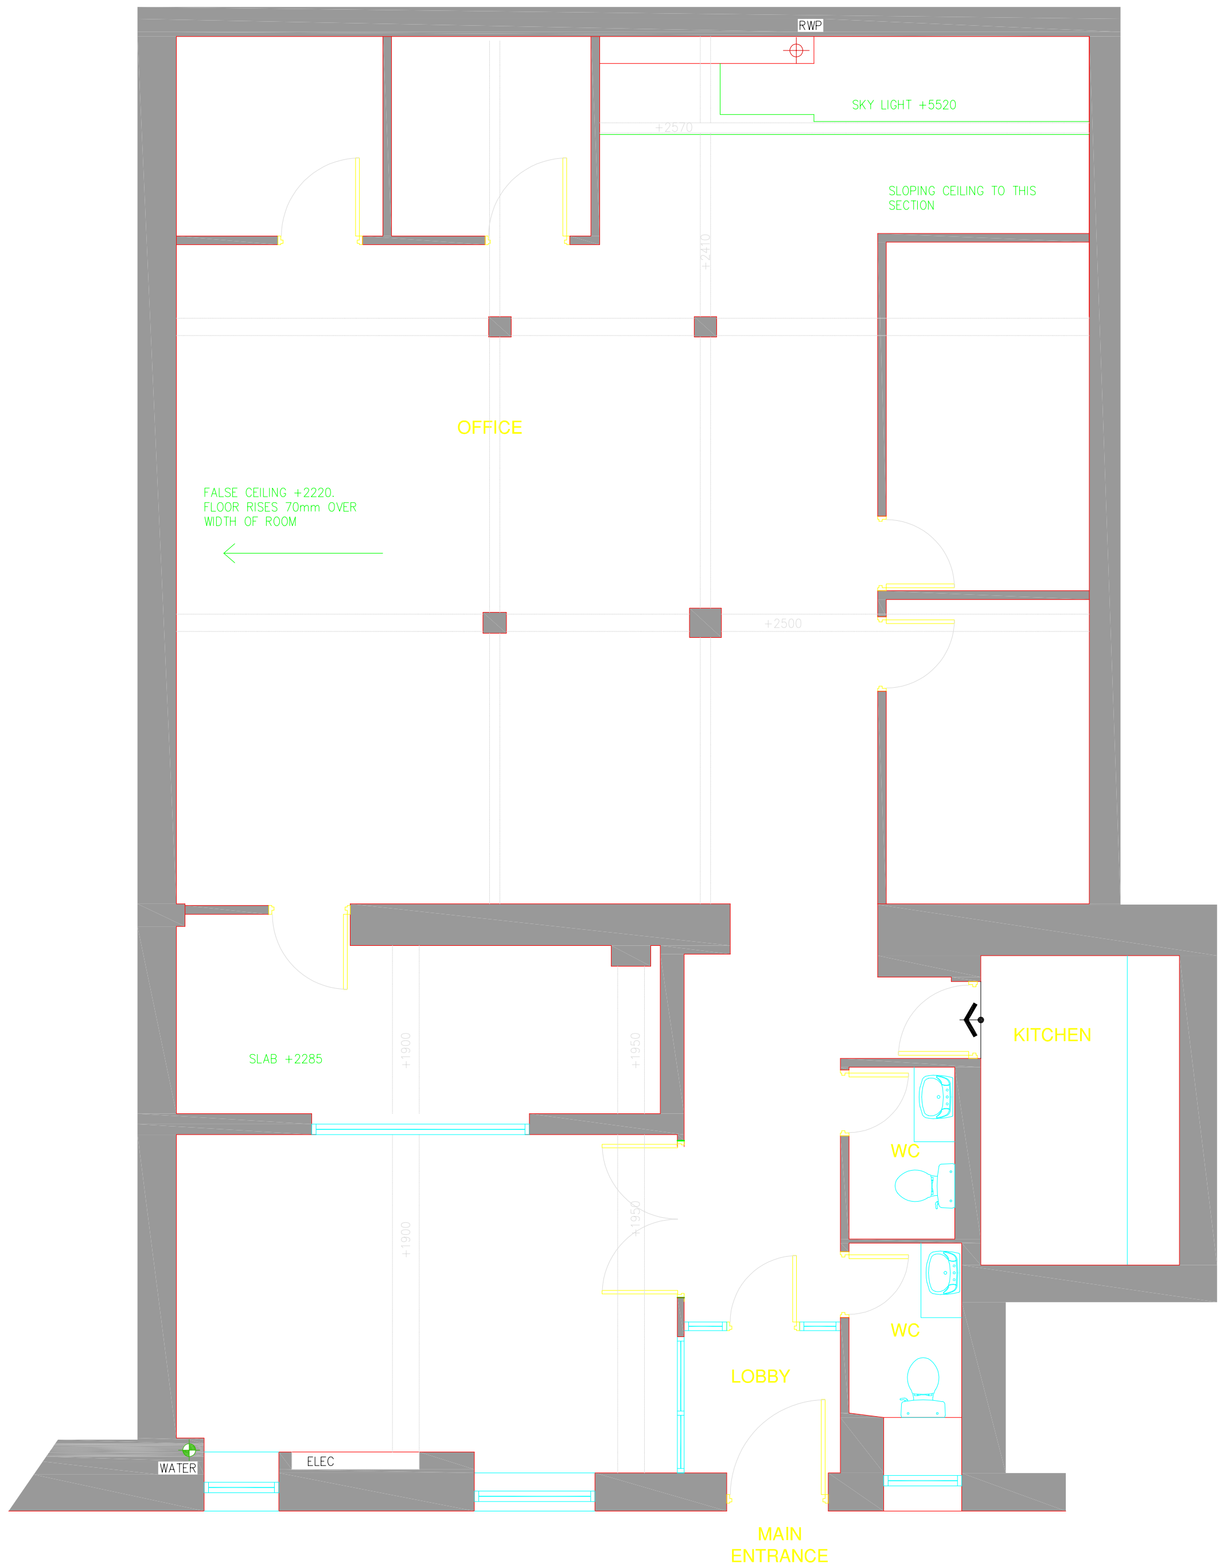

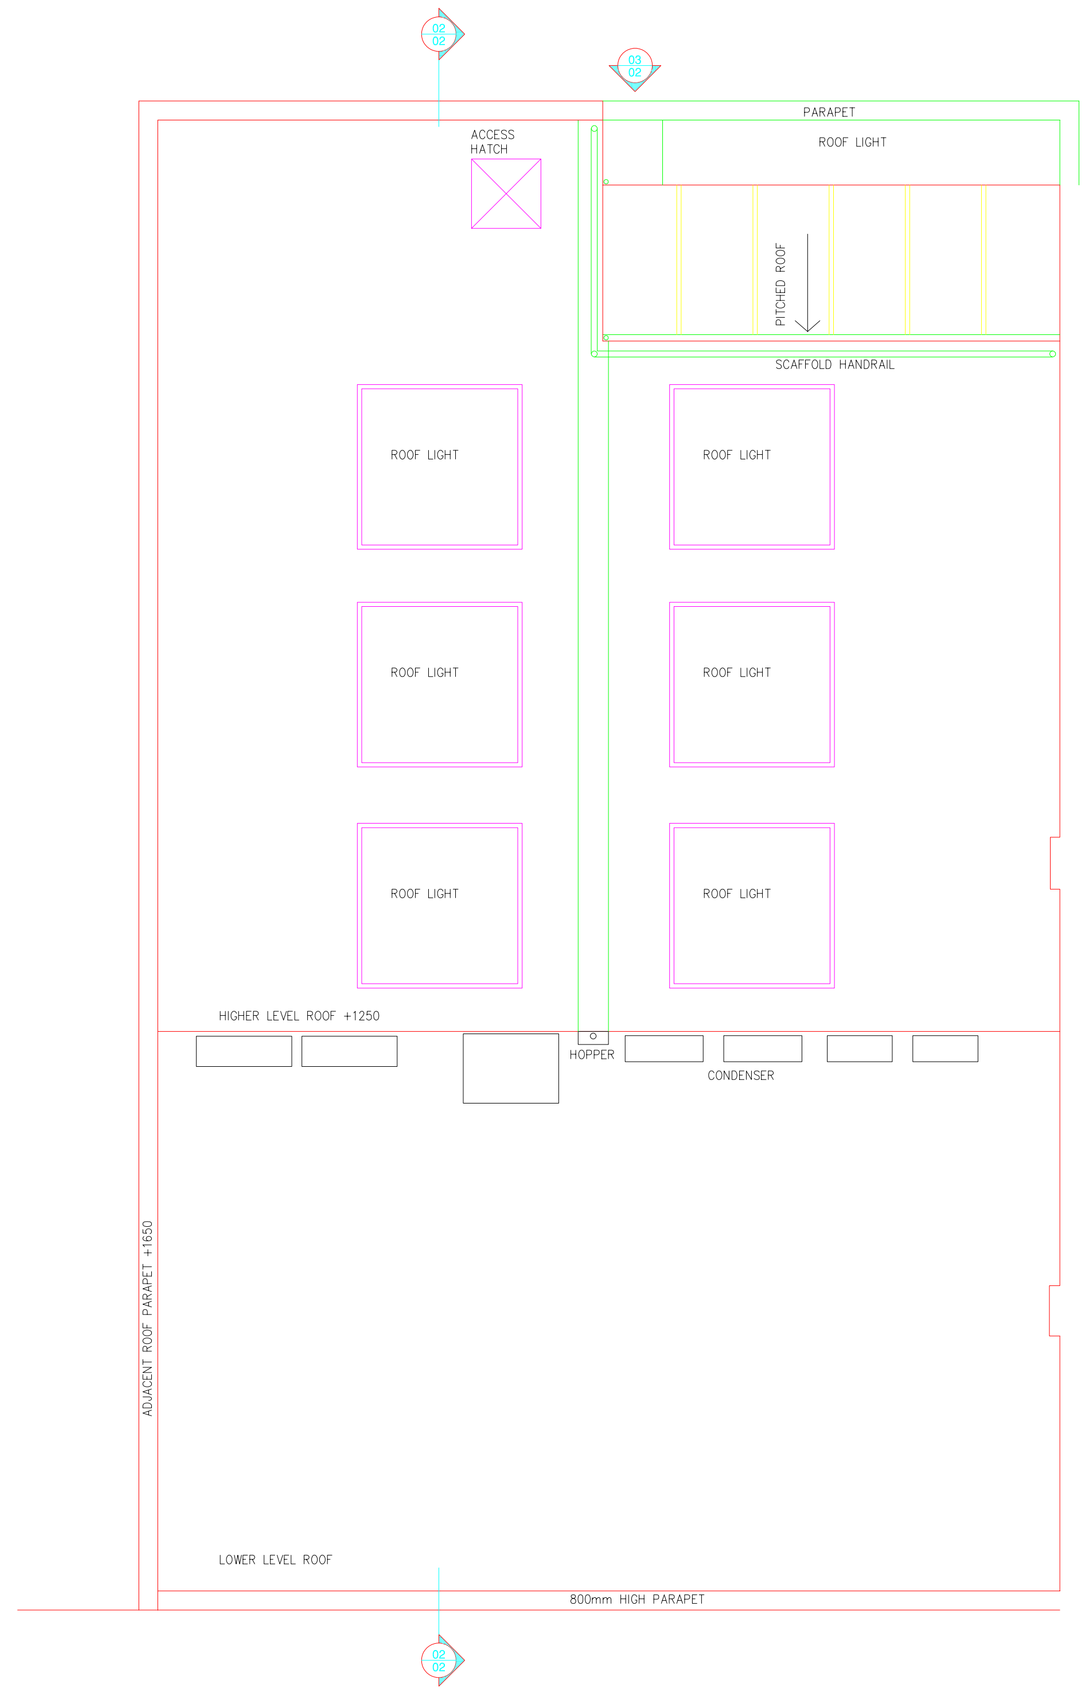

1 2 3 4 5

LEGEND:

- Supply Air Duct
- Extract Air Duct
- Supply Air Grille
- Extract Air Grille
- A/C Ceiling Cassette
- A/C Pipe Work
- FD Fire Damper
- VCD Volume Control Damper
- Extract Air Valve
- Supply Air Valve
- A/C Air Conditioning Unit
- AH Access Hatch

NOTES:

THIS DRAWING MUST NOT BE SCALED; ALL SETTING OUT MUST BE CHECKED ON SITE; ALL DIMENSIONS MUST BE CHECKED ON SITE; THIS DRAWING MUST BE READ IN CONJUNCTION WITH THE RELEVANT SPECIFICATION CLAUSES; THIS DRAWING MUST NOT BE USED FOR LAND TRANSFER PURPOSE

COPYRIGHT OF LEECH GROUP SERVICES, LEECH MECHANICAL SERVICES & POSITIVE ELECTRICAL COMPANY

LEECH
GROUP SERVICES
Unit 17, Mapledean Works, Maldon Road, Latchingdon, Essex, CM3 6LG
Tel: +44 (0)1621 742424,
Email: help@leechgroupservices.co.uk
www.leechgroupservices.co.uk

Rev	Rev by	Description	Date
I.			
H.			
G.			
F.			
E.			
D.			
C.			
B.			
A.	.	.	.

PROJECT:
Pizza Express
Food Innovation centre
Charlotte Mews

TITLE:
Existing layout

PROJECT NUMBER:	Q5907
DATE:	19/01/2017
DRAWN BY:	IT
CHECKED BY:	.
DRAWING NO:	Q5907/005 Rev 0
SCALE	1:50@ A1 - 1:100@A3