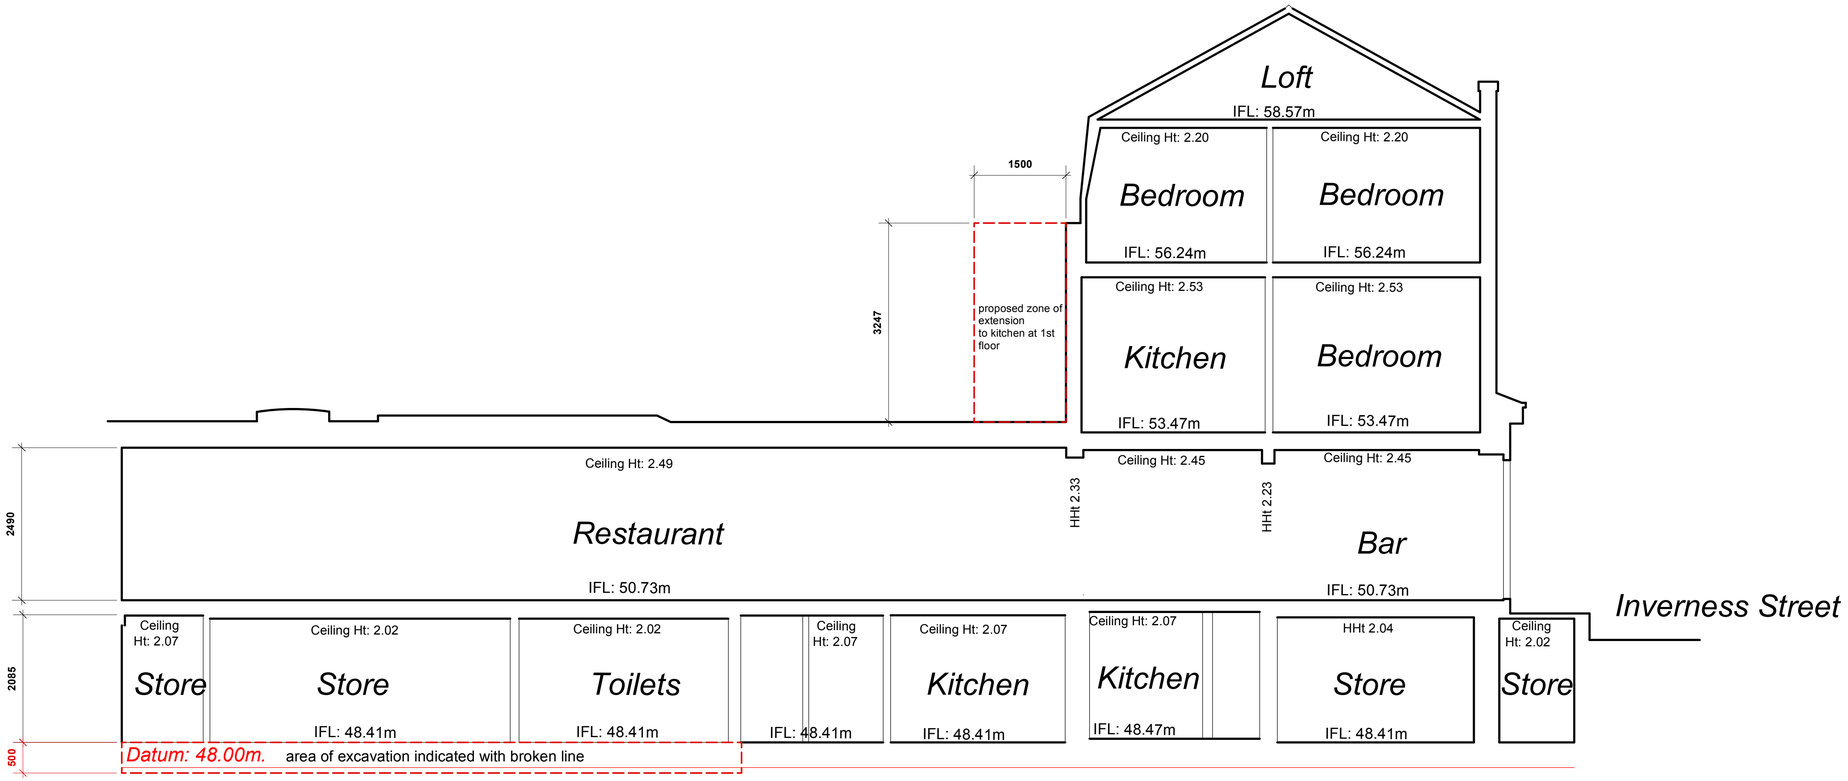

Section B-B: Existing
scale 1.50 @ A1 (1.100 @ A3)

Existing Basement Floor Area:
x sq m / y sq ft.

Proposed Basement Floor Area
x1 sq m / y1 sq ft
(no change however ceiling height increased to 2.5m in new restaurant seating area)

11.04 Architects Creative.Intelligent.Design
The Workspace 12 Wilton Road
Muswell Hill London N10 1LS
T. 020 8444 3000
www.1104architects.co.uk
E. 1104@1104architects.co.uk

Project
Inverness Street Restaurant and Bar

Schematic Section B-B Existing

scale	Date
1.50 @ A1	Feb 2018

Project No.	Drawing No.	Rev.
375	P / 16	-