Site Plan: Existing
1.200 @ A1 (1.100 @ A3)

SCALE BAR (m)
0 1 2 3 4 5 10

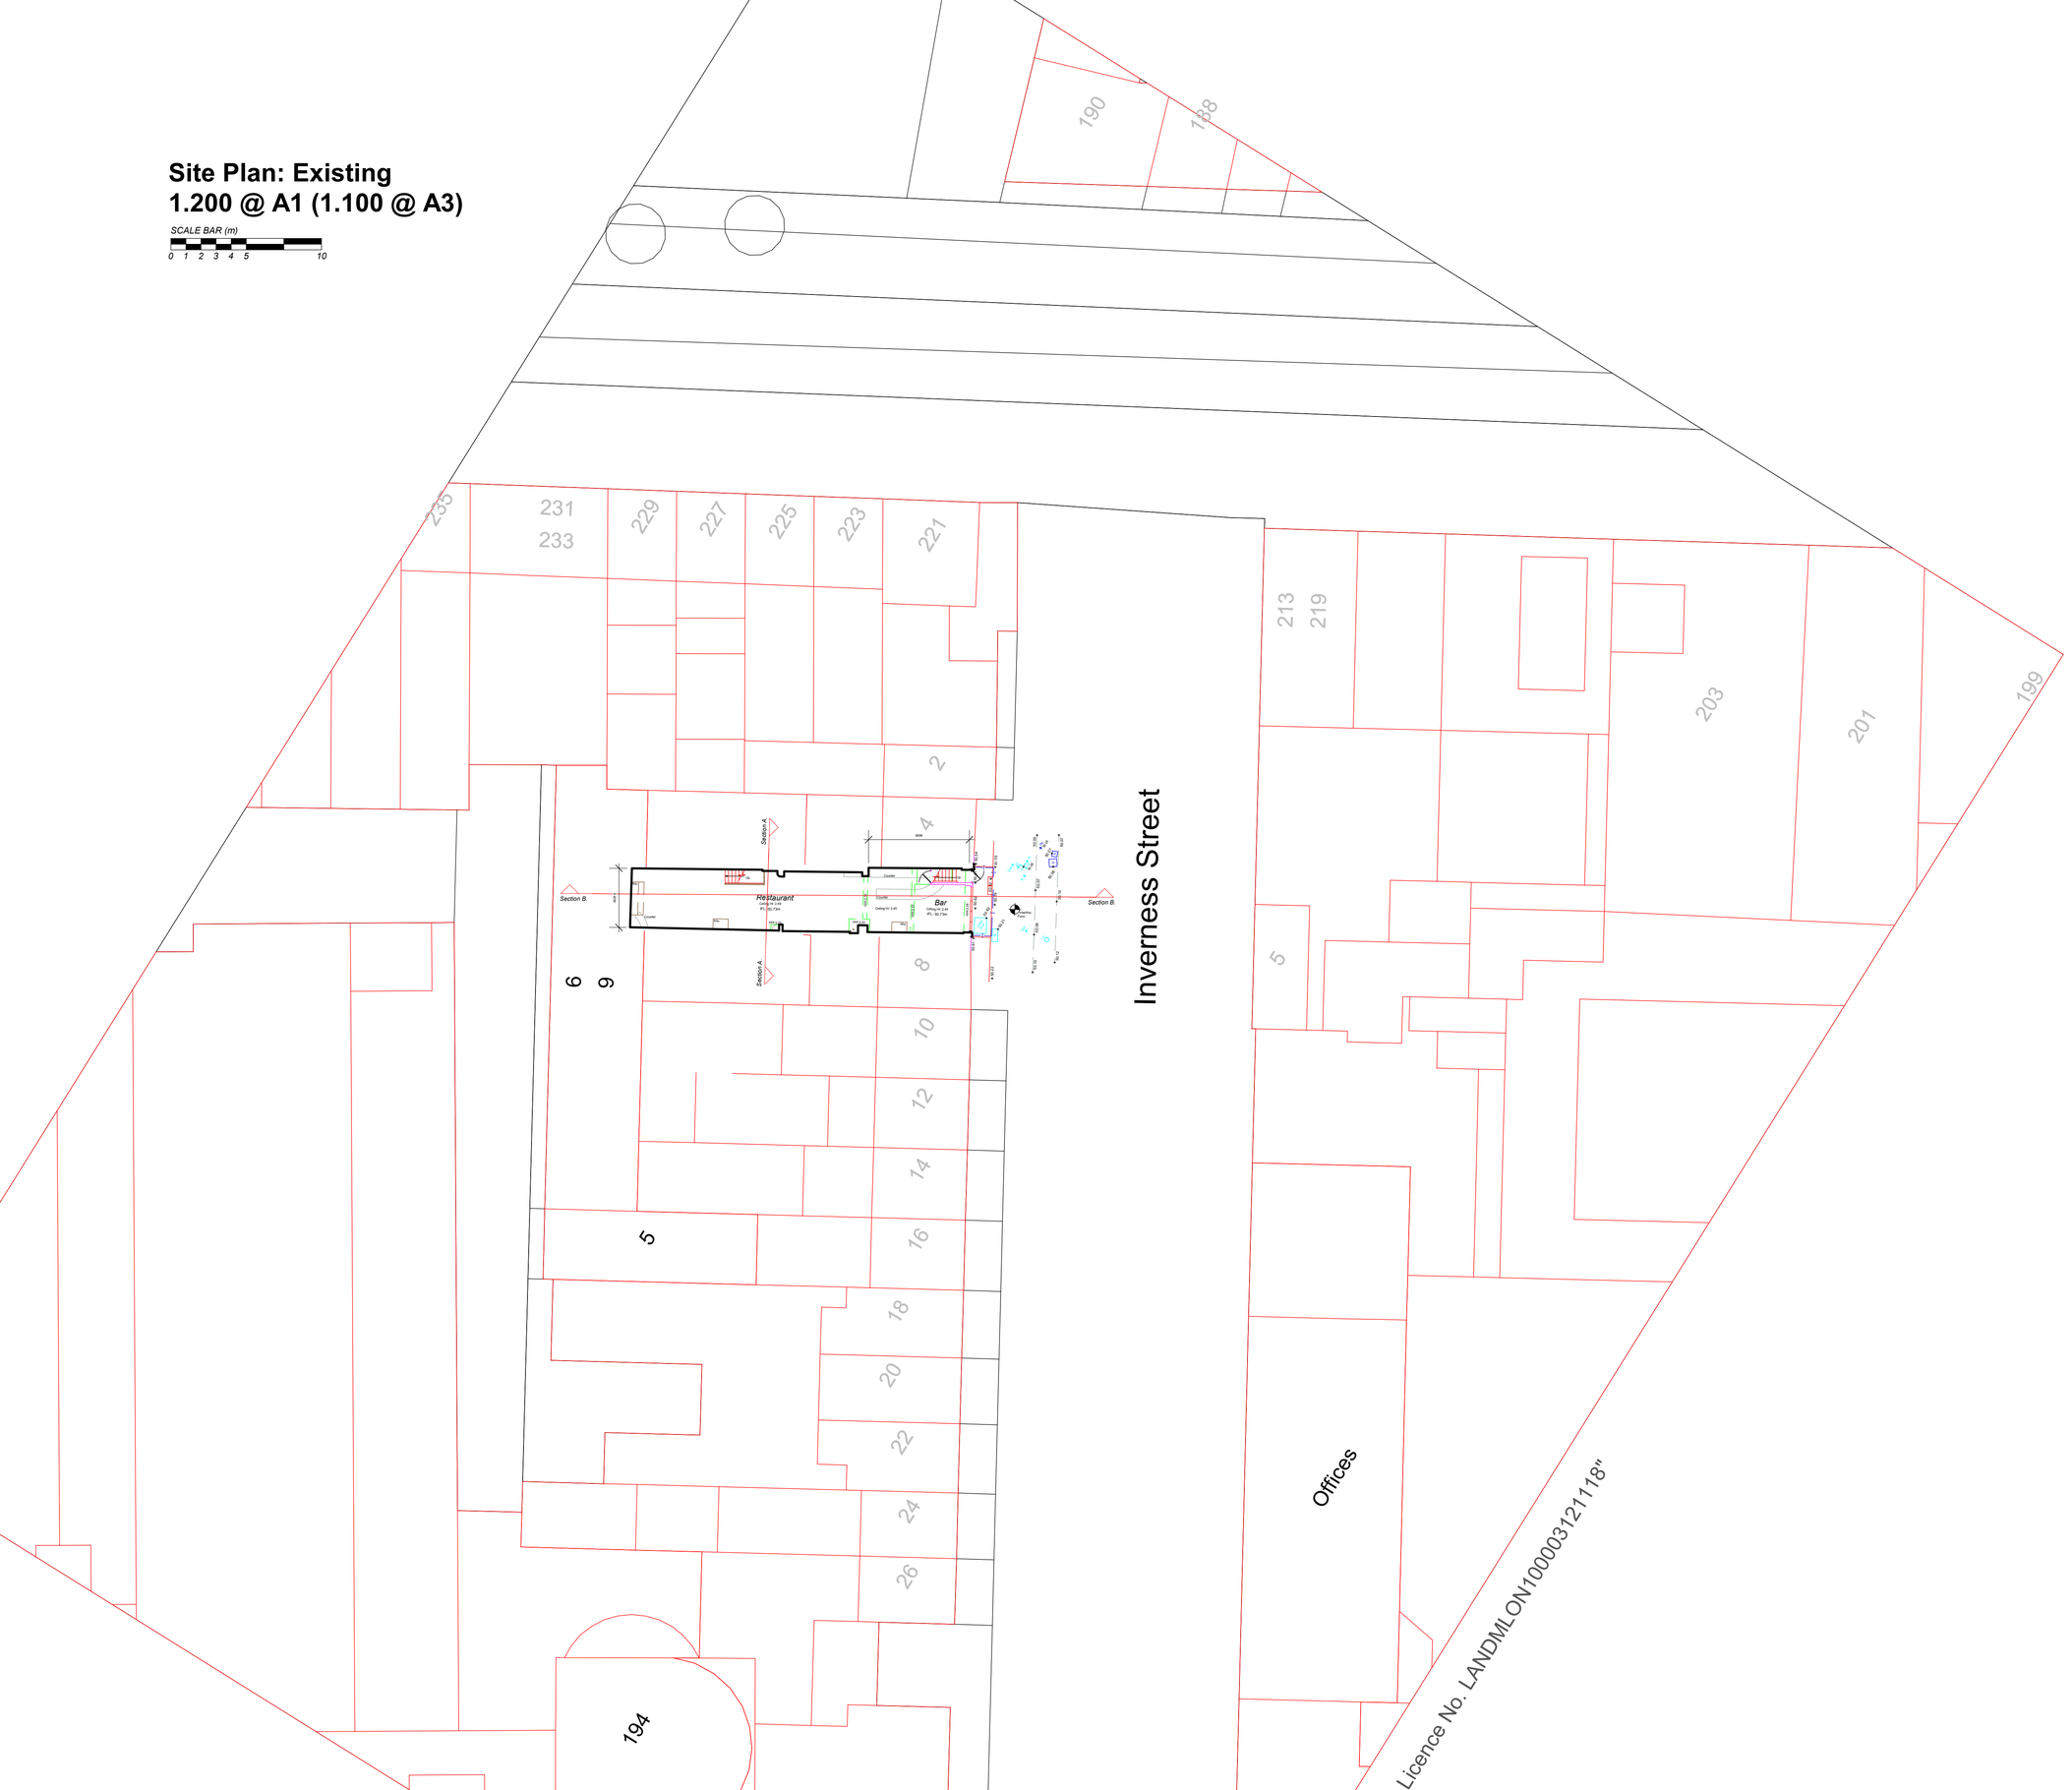

Existing Maisoneet Floor Area:
x sq m / y sq ft.

Proposed Maisonette Floor Area
x1 sq m / y1 sq ft
(nb modest increase in floor area to allow for dining table within kitchen area and balcony)

Creative.Intelligent.Design
11.04 Architects
The Workspace 12 Wilton Road
Muswell Hill London N10 1LS
T. 020 8444 3000
www.1104architects.co.uk
E. 1104@1104architects.co.uk

Project
Inverness Street Restaurant and Bar with Residential Over

Site Plan: Existing

scale	Date
1.200 @ A1	Feb 2018

Project No.	Drawing No.	Rev.
375	P / 01	-