Drawing Number:
2595-BYA-M-001

DO NOT SCALE

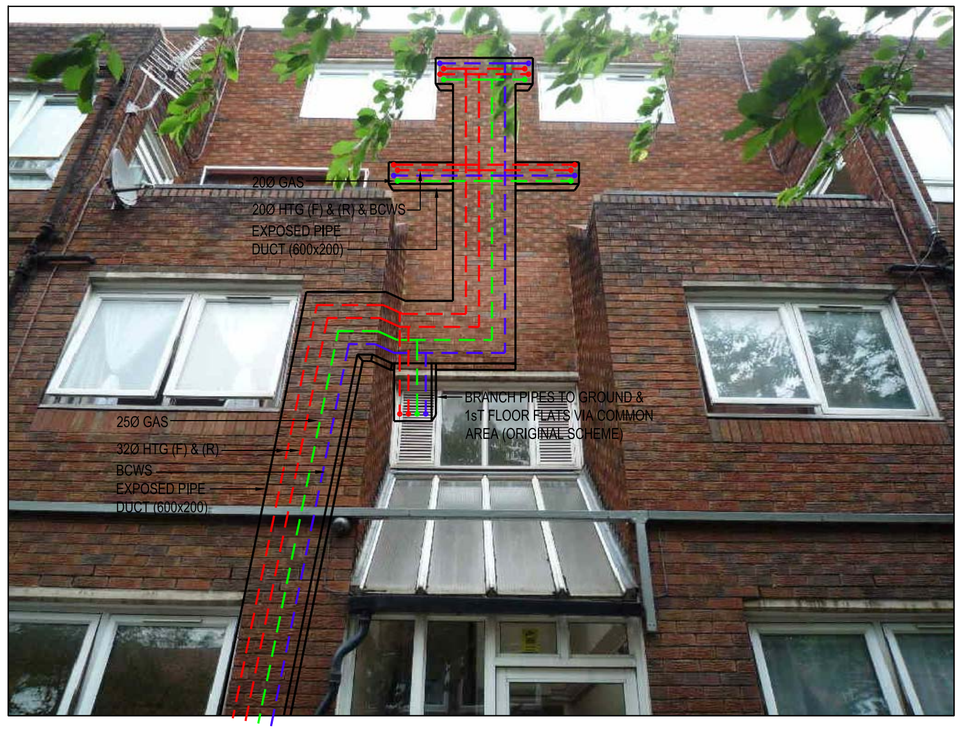

ALTERNATIVE DETAIL FOR REPLACEMENT HTG, GAS & BCWS PIPES AVOIDING TRENCHING IN ENTRANCE AREA

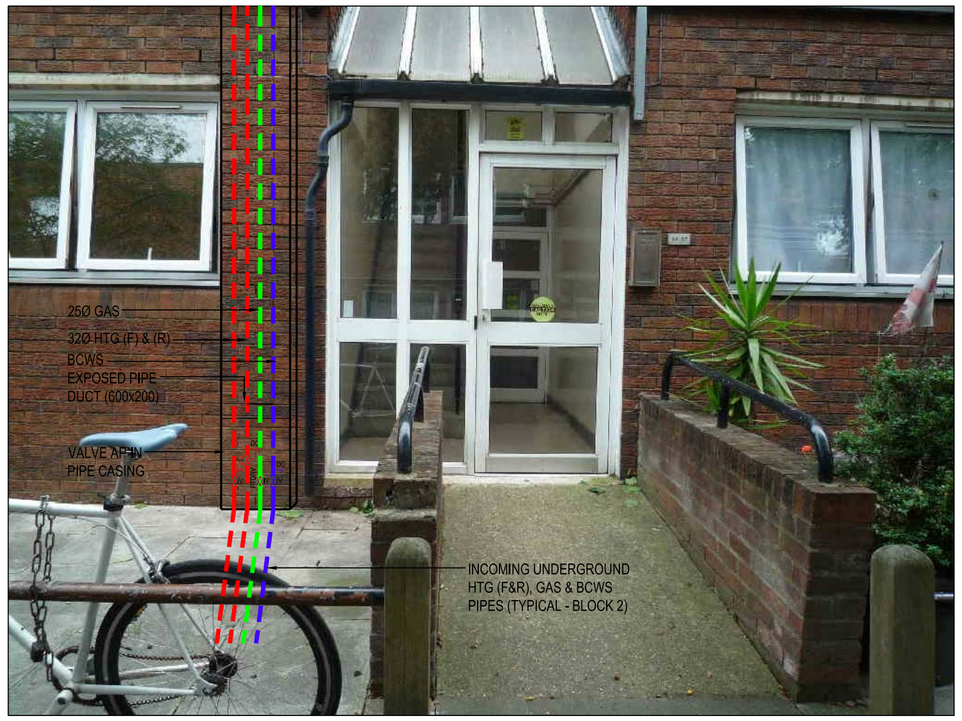

ALTERNATIVE DETAIL FOR REPLACEMENT HTG, GAS & BCWS PIPES AVOIDING TRENCHING IN ENTRANCE AREA

EXISTING DHN PIPEWORK BELOW PODIUM DECK

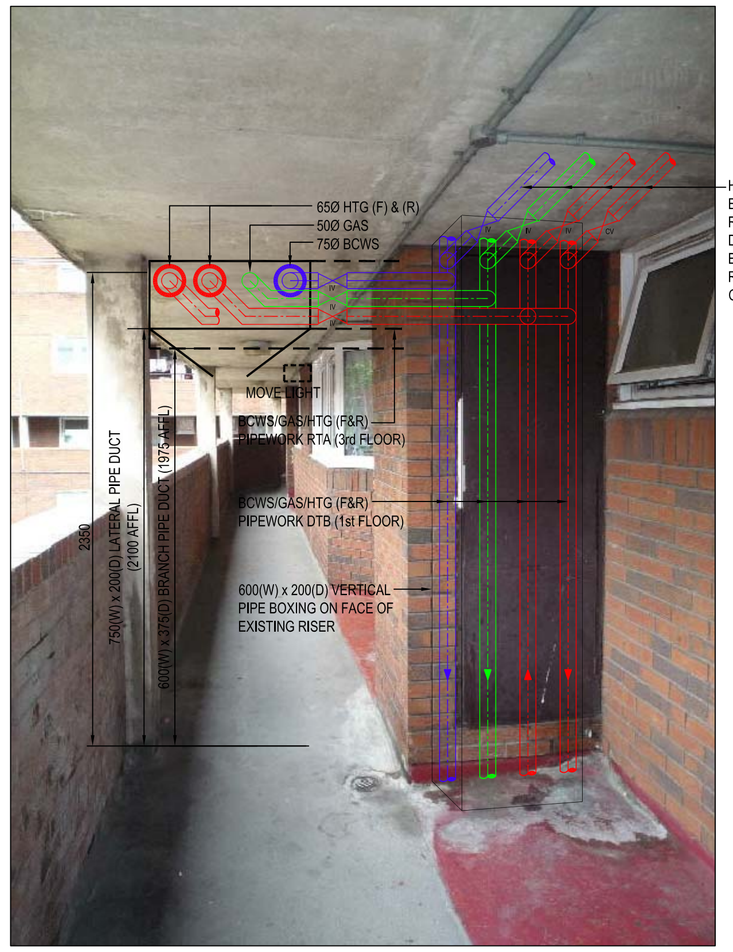

2ND FLOOR LANDING PROPOSED PIPE INSTALL DETAIL (WORST CASE) SECTIONAL DETAIL

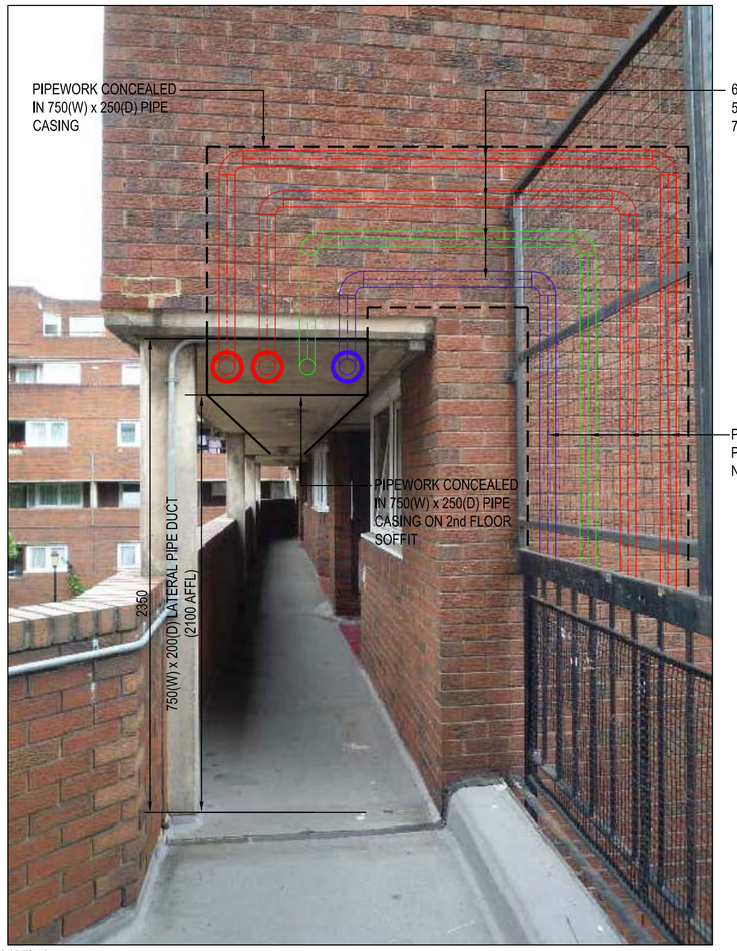

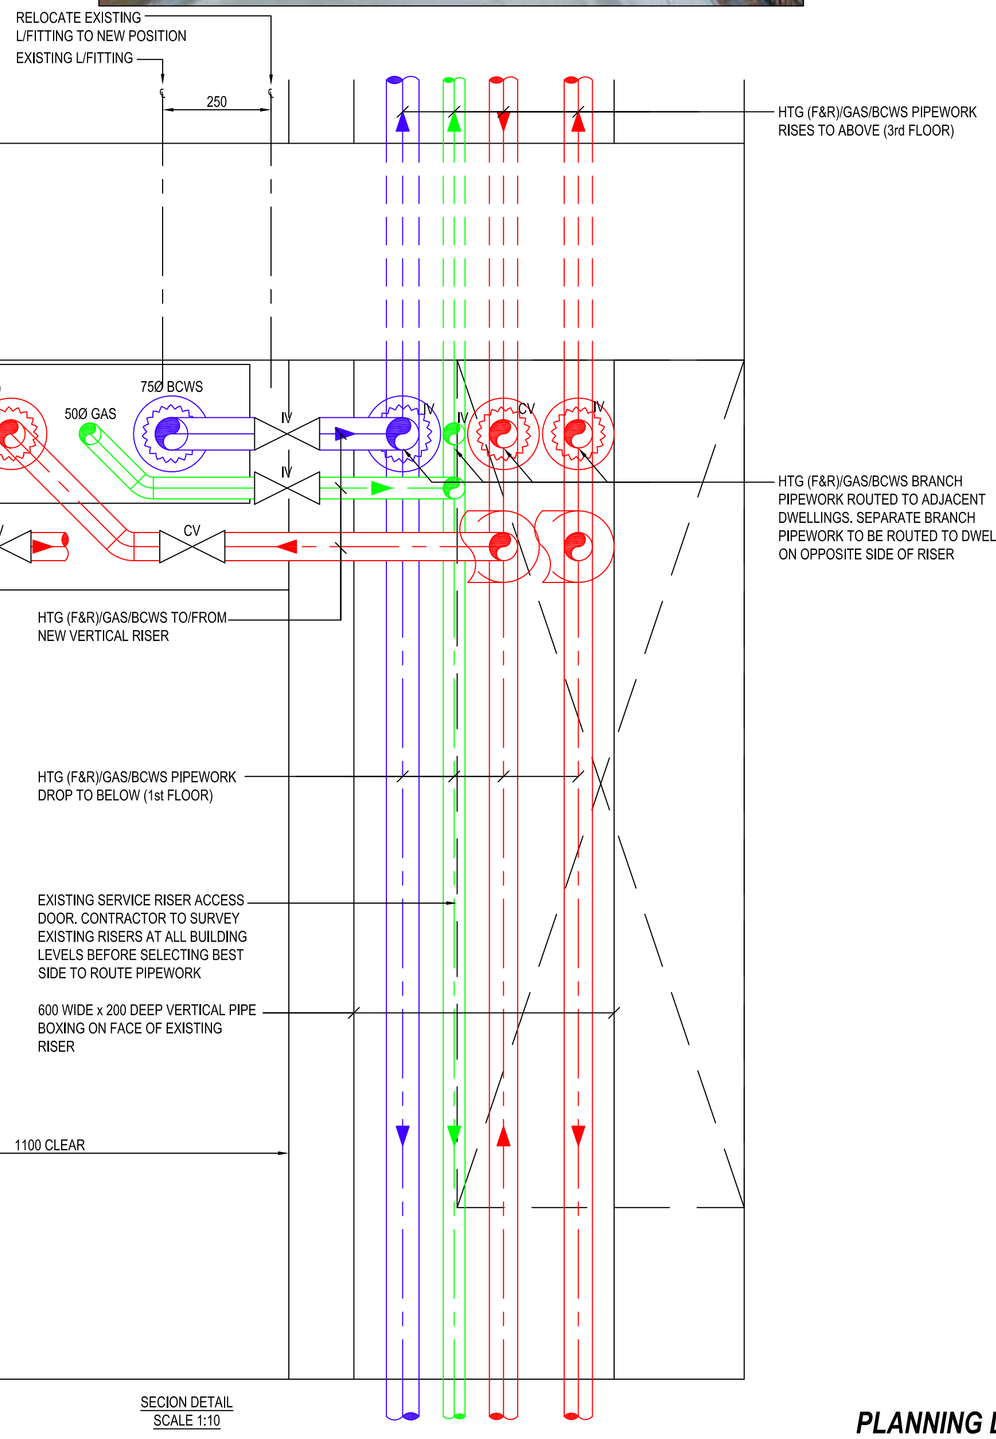

SECION DETAIL SCALE 1:10

Key Plan

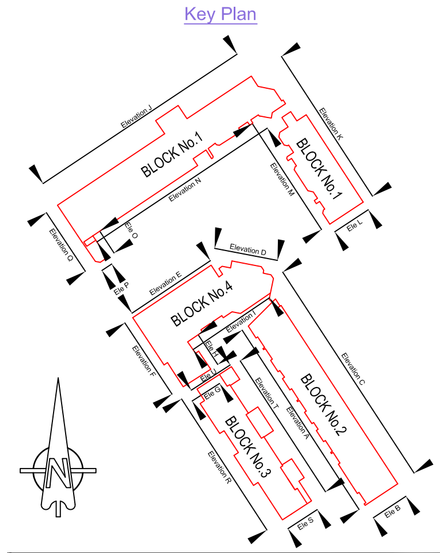

PLANNING DRAWING

Client

Camden

ARGYLE STREET
LONDON
WC1H 8NJ

BYA BUTLER & YOUNG ASSOCIATES
Mechanical and Electrical Consulting Engineers
1st Floor, 54-62 Station Road East, Oxted, Surrey RH8 0PG
Telephone 01883 717172 Fax 01883 717174
Website www.bya.co.uk Email enquiries@bya.co.uk

Project
MONICA SHAW COURT
HEATING, GAS AND DOMESTIC WATER SERVICES REFURBISHMENT

Drawing Title
PLANNING DRAWING
TYPICAL PIPE CONCEALMENT DETAILS (VARIOUS)

Scales	Xref:	Drwg Sheet
AS SHOWN		A1
Drawn	Checked	Date
NS	FF	JULY 17
BYA Ref: 2595	Drawing Number: 2595-BYA-M-001	REV: A
BYA Cad Ref: 2595-BYA-M-001		