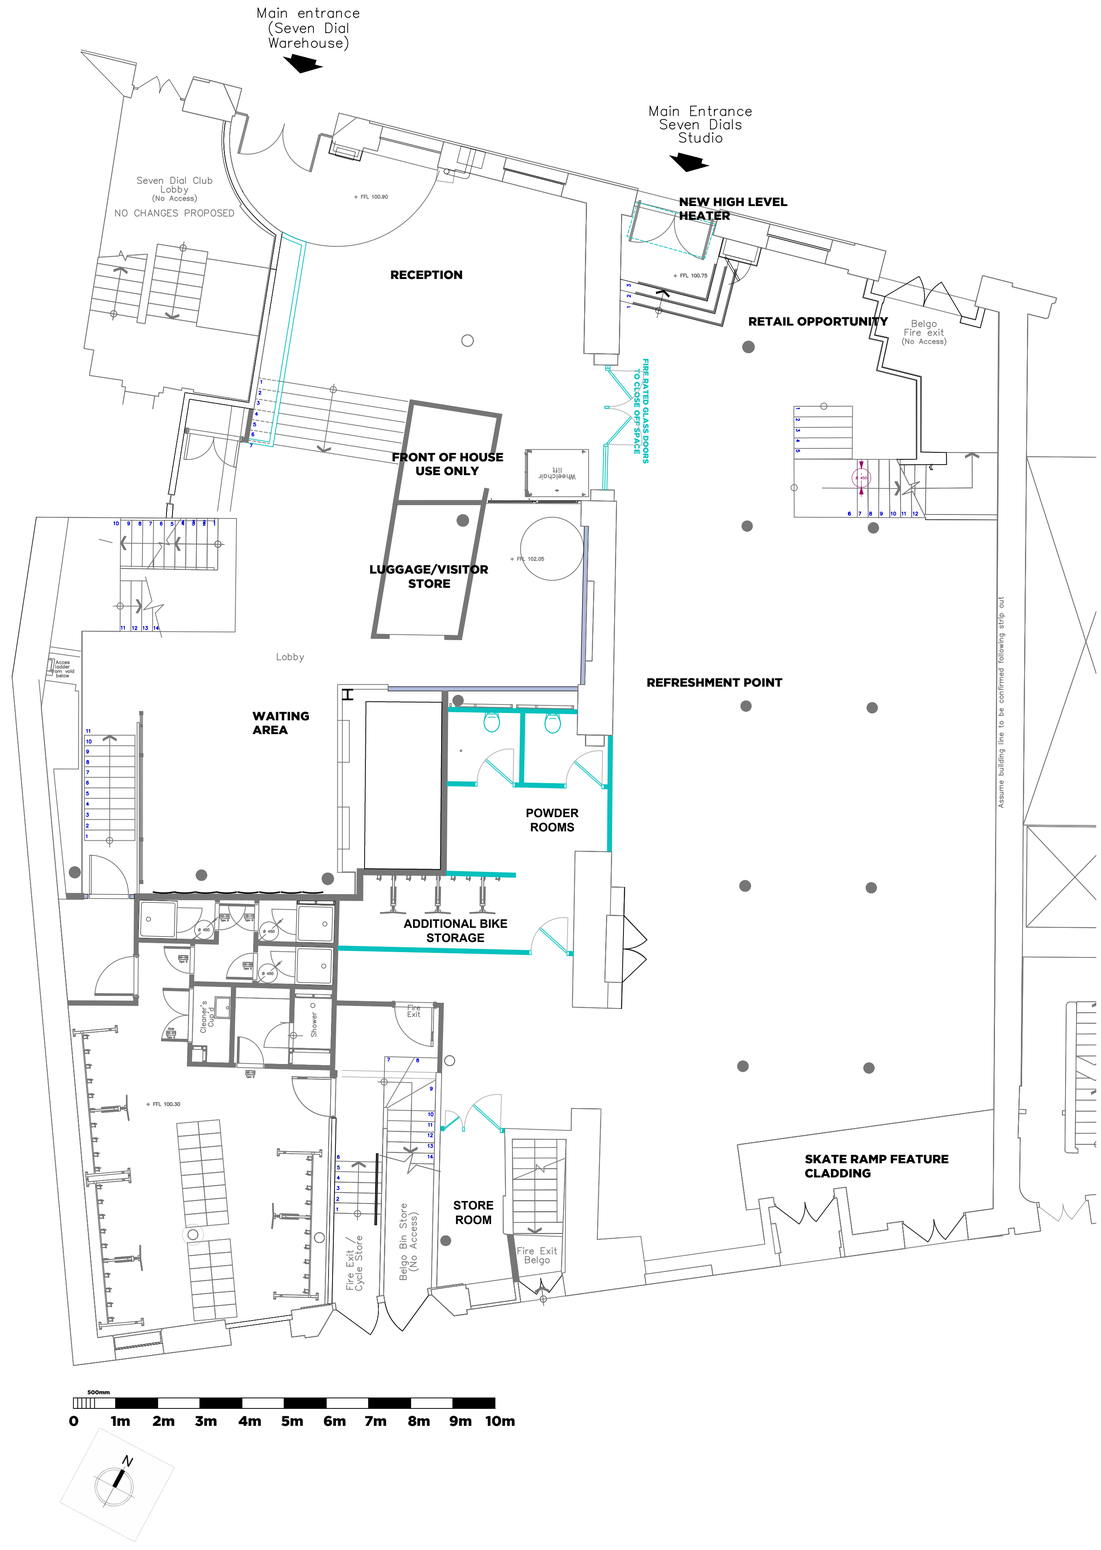

NOTES:

DO NOT SCALE FROM THIS DRAWING

THIS DRAWING REQUIRES:

- CLIENT APPROVAL
- LANDLORD APPROVAL
- BUILDING CONTROL APPROVAL
- FIRE OFFICER APPROVAL

© DThree 2018

REV	BY	DATE	DESCRIPTION
I	CK	24.11.17	LTA ISSUE
K	CK	16.01.87	COFFEE BAR SWAP
L	CK	16.01.87	LISTING DETAIL
M	CK	16.01.87	LISTING DETAIL

PARTITION & FURNITURE KEY

- **Existing partition**
- **Existing Building Shell/Base Build Wall**
- **Existing Partition To be Demolished**
- **New 75mm Stud Partition**
- **New 100mm Accoustic Stud Partition**
- **New 100mm 1 Hour Fire Rated Partition**
- **New 100mm Slab to Slab Partition**
- **New Silicon Glazing**
- **Existing Doors**
- **New Doors**

Dthree

2nd Floor
3- 5 Bleeding Heart Yard
London EC1N 8SJ

T +44 (0)20 70969520
www.dthreestudio.co.uk

CLIENT:

RED BULL

SITE ADDRESS:

ALL FLOORS
SEVEN DIALS
COVENT GARDEN

DRAWING TITLE:

LISTING DETAIL
1:150@A3
GROUND

SCALE:	DRAWN BY:	CHECKED BY:	DATE:
1:75@A1	CHARLIE KENT		2018-1-22

JOB No.	FLOOR	TYPE	REV.
D3-14035	00	LIST	M

FOR COMMENT

31 January 2018 09:58:53 DTHREE STUDIO - 1:25.831 - USER1643 - CHARLIE KENT - C:\Users\Charlie Kent.TWINDOMAIN\Box Sync\04_CURRENT PROJECTS\14035 RED BULL\WORKING