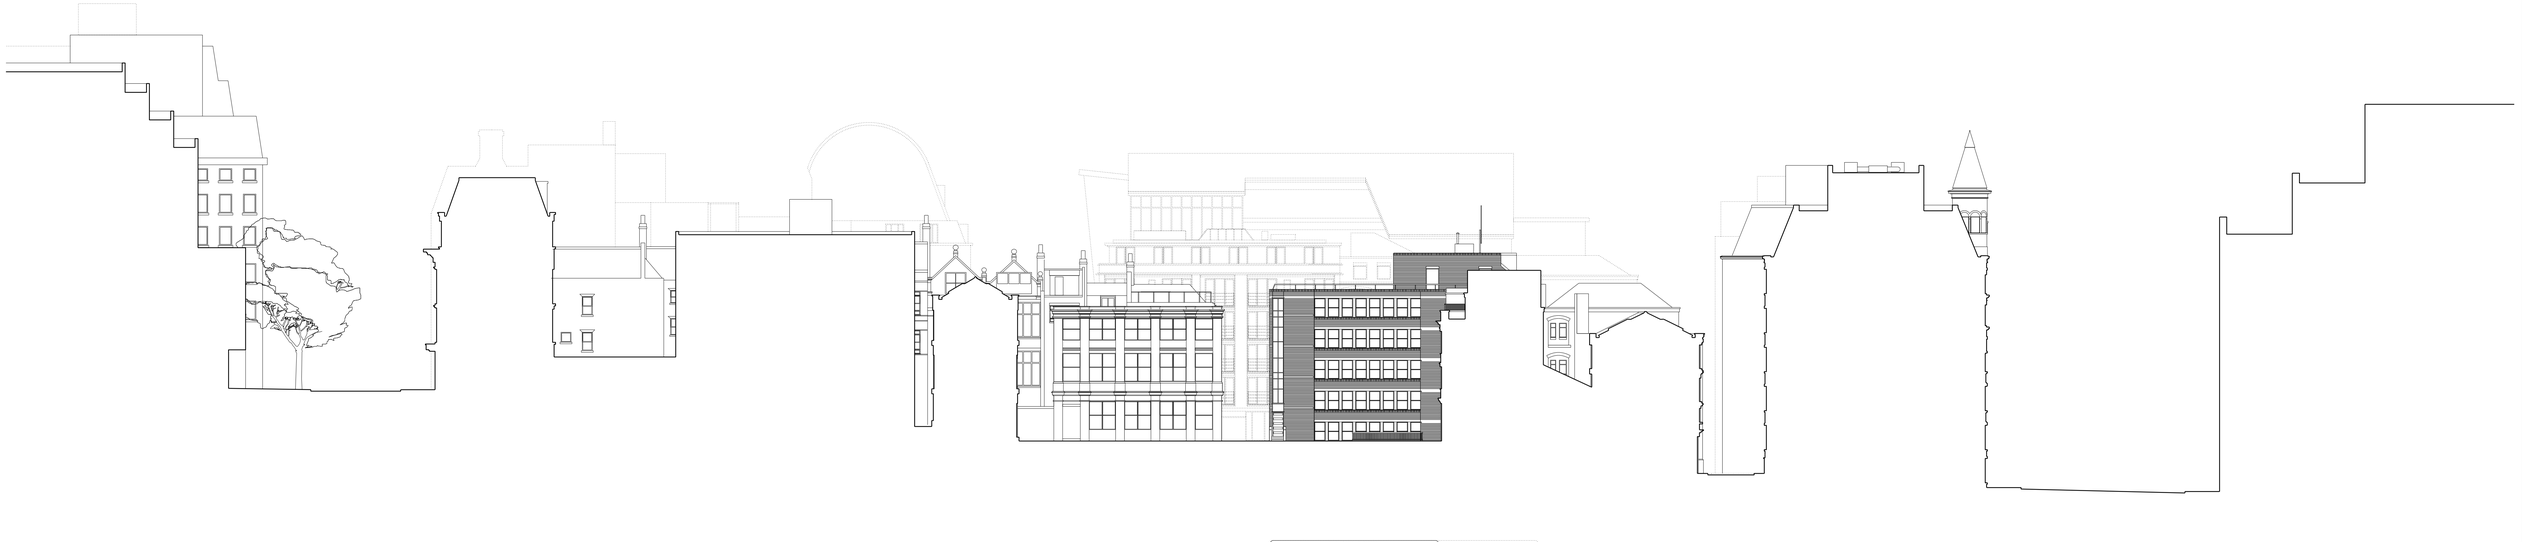

1 EXISTING SOUTH CONTEXT ELEVATION

ISSUE/REV.	PURPOSE:	DATE:	NOTES:	PLANNING STAGE
A	ISSUED FOR PLANNING – FULL APPLICATION	18.12.18	1. Contractor and sub-contractors must check all the drawings, specifications and dimensions on site before commencing any work, workshop drawings or materials are ordered. Any discrepancies to be reported to the Architects & Consultants. Figured dimensions are to be taken in preference to scaled dimensions. Drawings not to be used for construction purposes unless signed for issue.	1 STAGE PLANNING 2 TENDER 3 CONSTRUCTION

GROUPWORK
19-23 CLERKENWELL GREEN, LONDON EC1R 0DU

CLIENT: SEAFORTH LAND HOLDINGS LTD

PROJECT: 20 – 23 GREVILLE STREET, LONDON, EC1N 8SS

DWG. TITLE: EXISTING SOUTH CONTEXT ELEVATION

REVISION:	DATE:	SCALE:	
A	JAN 2018	@ A1 1:125	@ A3 1:250
DWG. NO: 248 – 202	NUMBER OF SHEET: P	AC	AT