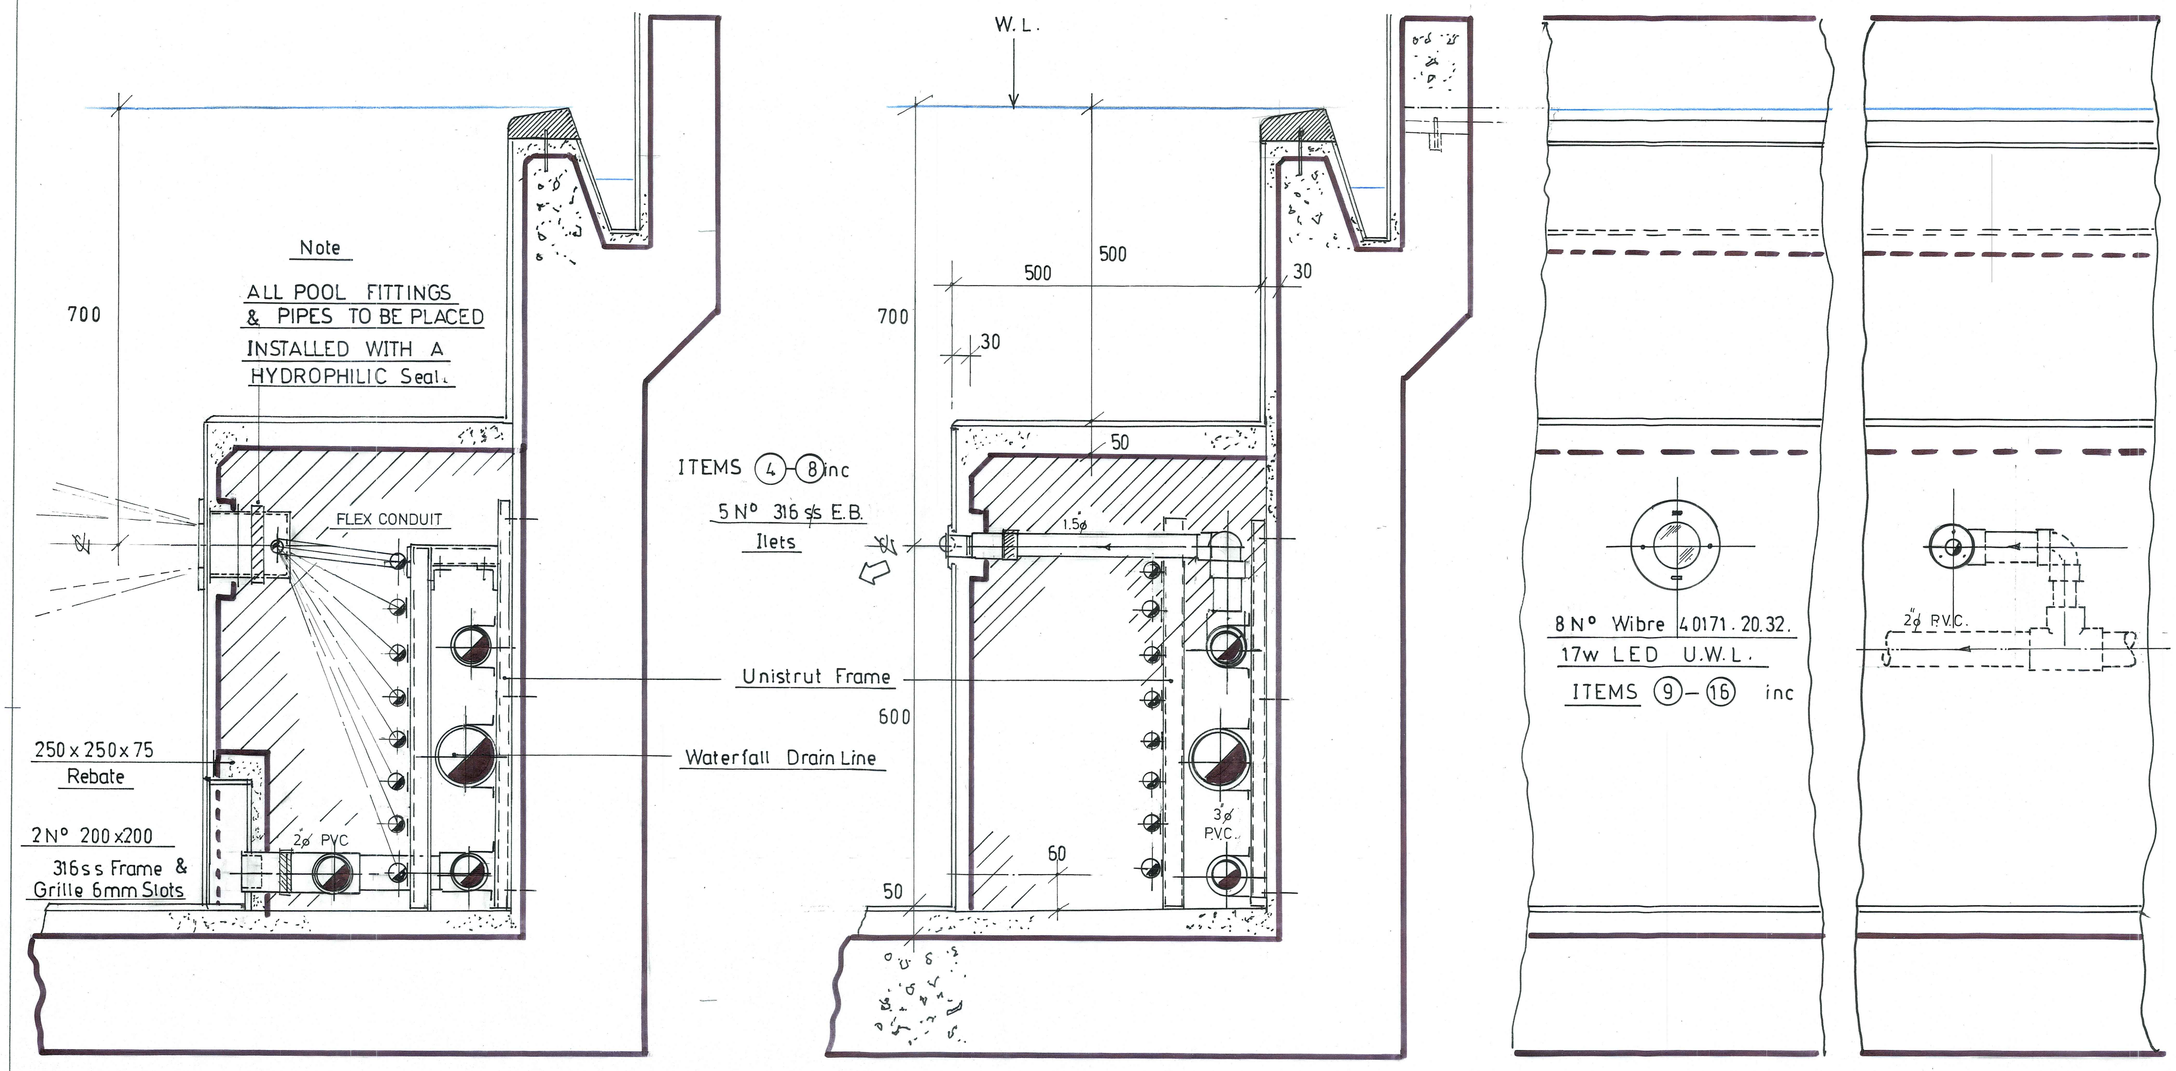

NOTES:
All dimensions must be checked on site and not scaled from this drawing.

	Date	Revisions
A		

© copyright

BBS TECHNICAL SERVICES
Water Engineers
12 Long Copse Close - Great Bookham
Nr. Leatherhead - Surrey KT23 3PX
Tel: 01372 456 234 - Fax: 01372 451 619
email: michael.braid1@ntlworld.com

Client

Job Title
24 HEATH DRIVE
LONDON
NW 3 7SB

Drawing Title
POOL FITTINGS DETAILS

Scale 1.5 at A3

Date Jan 2018 | Drawn by M.B.

Drg. No. HCS 1502 006 | Rev.