ELECTRICAL AND MECHANICAL FITTINGS AND/OR APPLIANCES, CONDUITS, PIPES, CABLES, ETC. ARE INDICATED FOR TENDERING PURPOSES, GUIDANCE & COMPILATION OF INSTALLATION DRAWINGS. EXACT POSITIONS AND ROUTES SHALL BE SETTLED ON SITE IN RELATION TO OTHER SERVICES AND FIXTURES AND TO THE ARCHITECT'S DETAILED ROOM LAYOUTS WHERE ISSUED OR APPROPRIATE EXCEPT WHERE DIMENSIONS ARE GIVEN (ON THE DRAWING OR IN THE SPECIFICATION.) FINAL POSITIONS OF LIGHTING POINTS, MECHANICAL AND ELECTRICAL FITTINGS, FIXTURES AND / OR APPLIANCES MUST BE CHECKED WITH THE CONTRACT ADMINISTRATOR BEFORE PROCEEDING

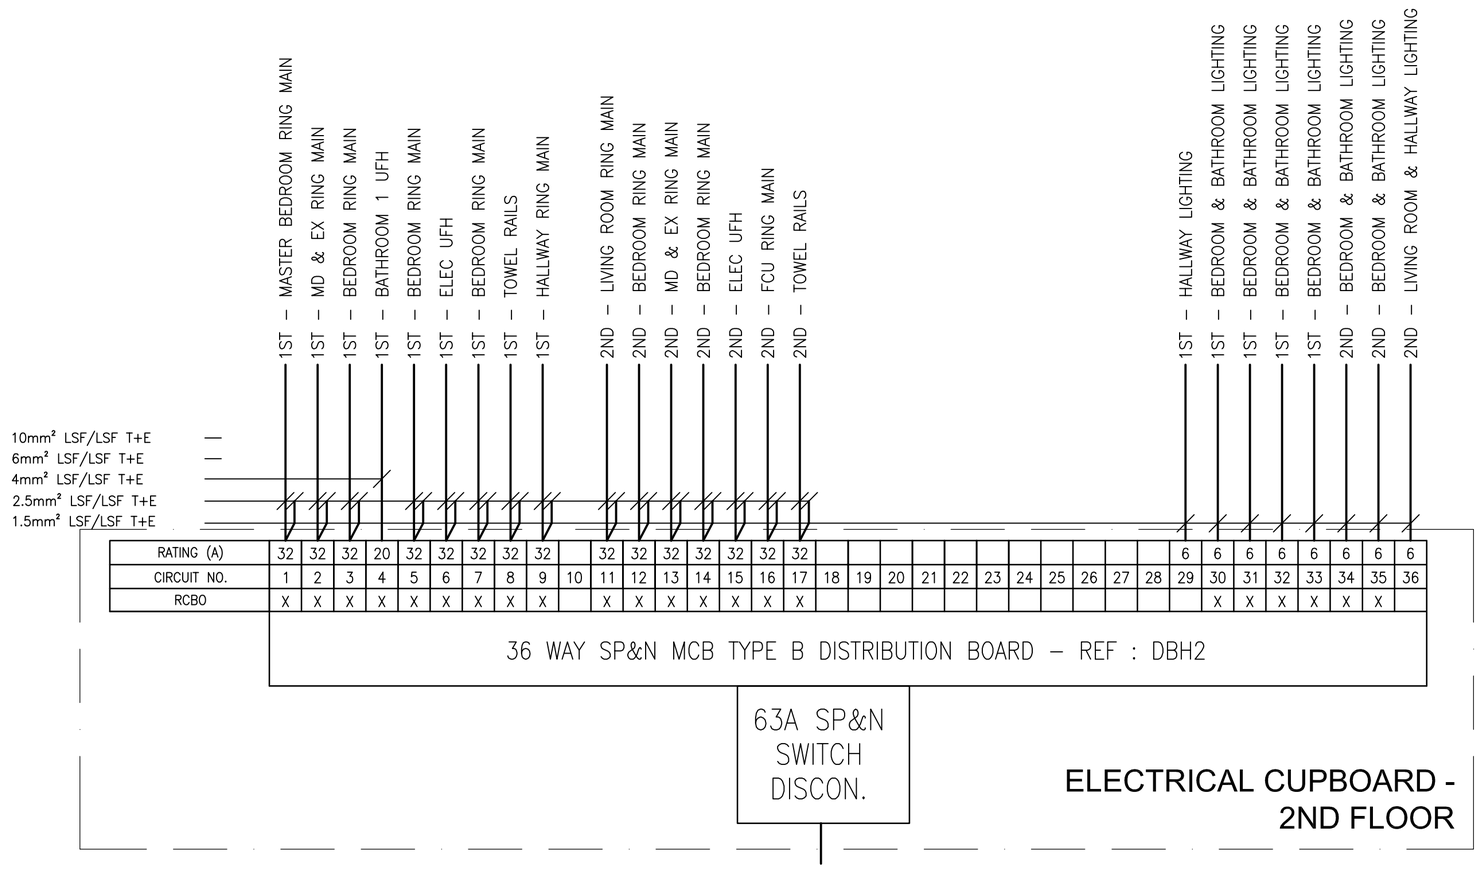

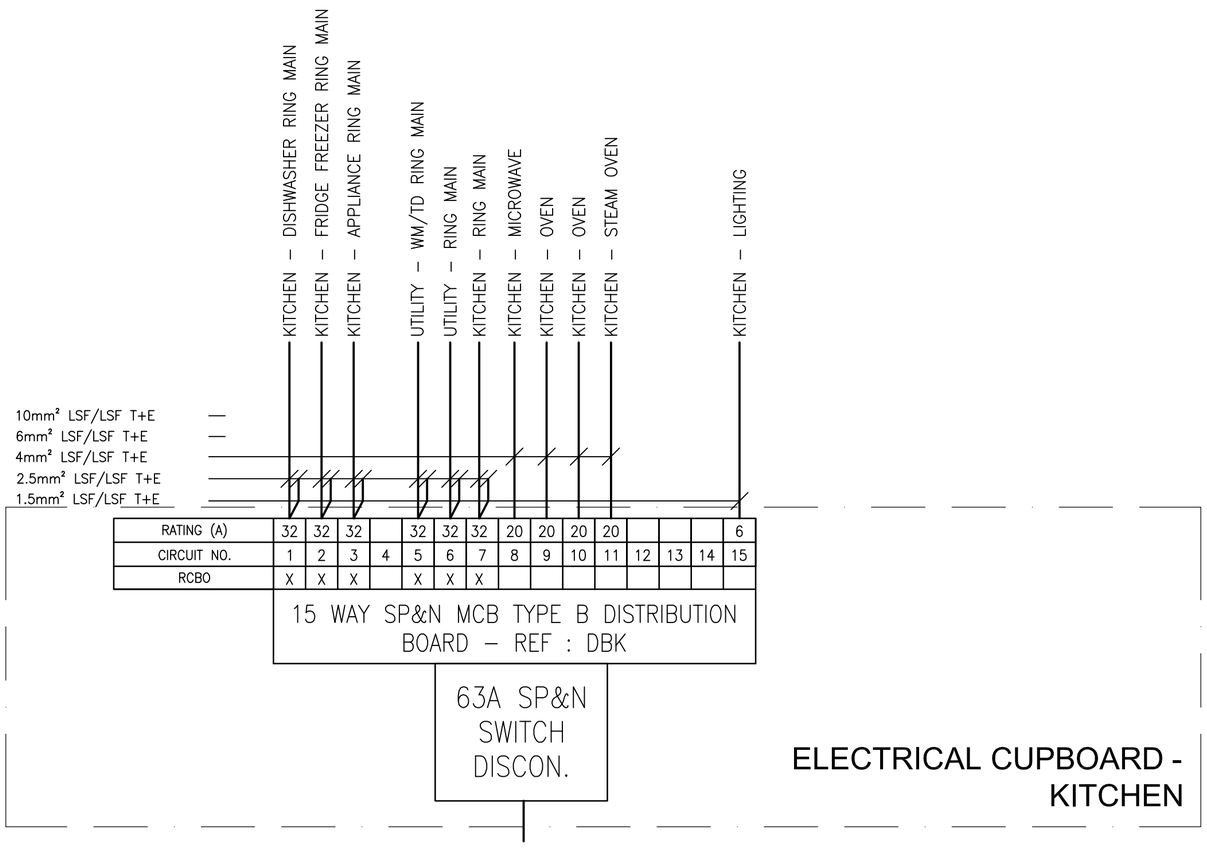

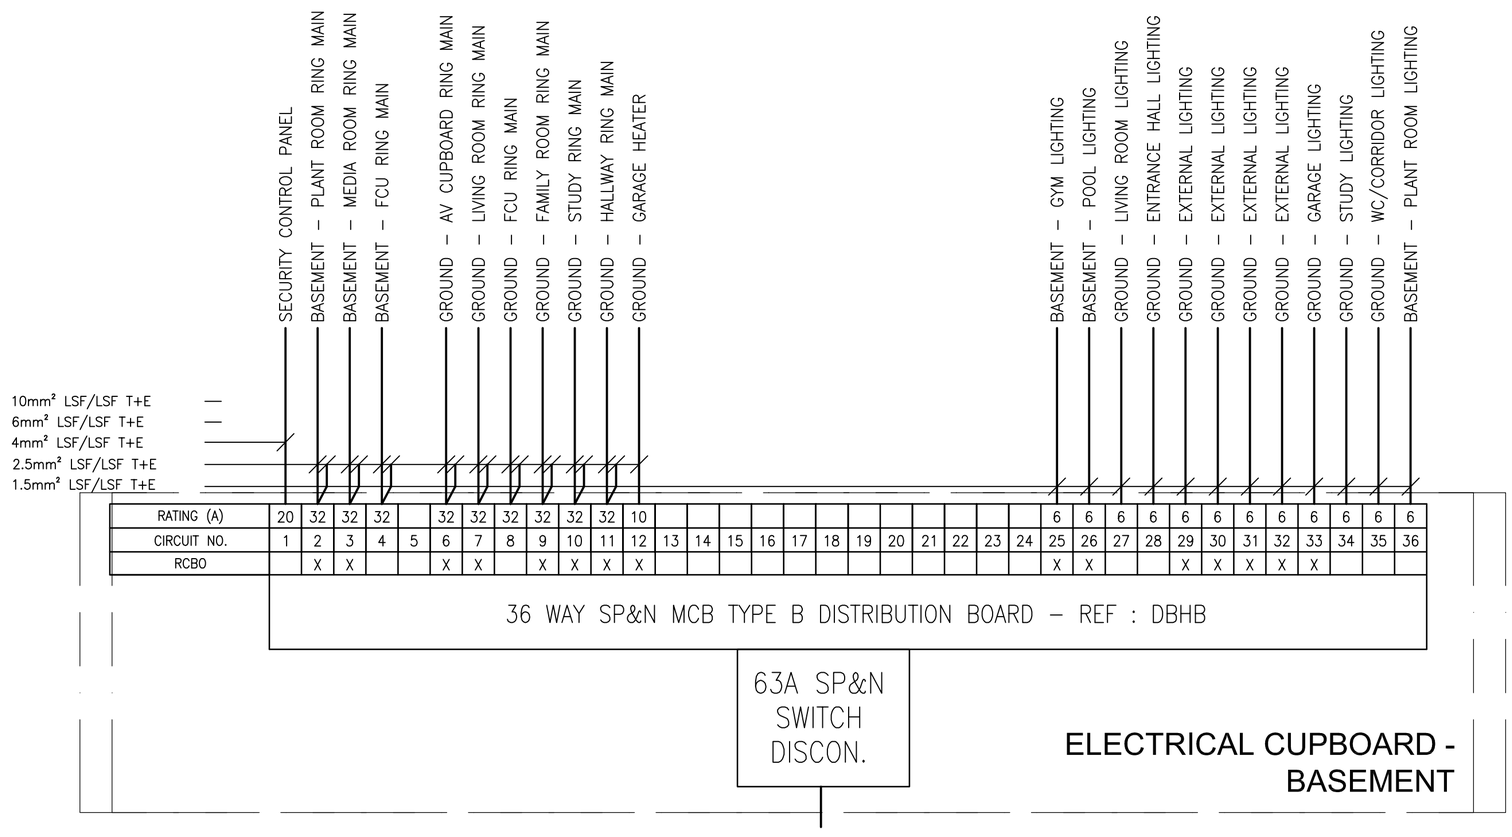

NOTES

REV.	DESCRIPTION	DRAWN + DATE	CHECKED + DATE	APPROVED + DATE

REV.	DESCRIPTION	DRAWN + DATE	CHECKED + DATE	APPROVED + DATE
PL	INITIAL ISSUE (PLANNING)	J.G. JAN'18	M.W. JAN'18	M.W. JAN'18

Client: THE ESTATE OFFICE

Project Title: 24 HEATH DRIVE LONDON NW3 7SB

Drawing Title: ELECTRICAL SERVICES DISTRIBUTION SCHEMATIC

ISO9001 QUALITY ASSURED FIRM — UKAS — Certificate No: 2848/01

Scale: N.T.S.

Drawing Status: FOR PLANNING

Drawing No.: 16/117–E12

Revision: PL

EdwardPearce CONSULTING ENGINEERS

Edward Pearce LLP
Old School House
35 Ewell Road
Surbiton, Surrey KT6 6AF

Tel: 020 8390 6244
Fax: 020 8390 1329
www.edwardpearce.com