ELECTRICAL AND MECHANICAL FITTINGS AND/OR APPLIANCES, CONDUITS, PIPES, CABLES, ETC. ARE INDICATED FOR TENDERING PURPOSES, GUIDANCE & COMPILATION OF INSTALLATION DRAWINGS. EXACT POSITIONS AND ROUTES SHALL BE SETTLED ON SITE IN RELATION TO OTHER SERVICES AND FIXTURES AND TO THE ARCHITECT'S DETAILED ROOM LAYOUTS WHERE ISSUED OR APPROPRIATE EXCEPT WHERE DIMENSIONS ARE GIVEN (ON THE DRAWING OR IN THE SPECIFICATION.) FINAL POSITIONS OF LIGHTING POINTS, MECHANICAL AND ELECTRICAL FITTINGS, FIXTURES AND / OR APPLIANCES MUST BE CHECKED WITH THE CONTRACT ADMINISTRATOR BEFORE PROCEEDING

TOP LEVEL PLANTROOM SERVICES

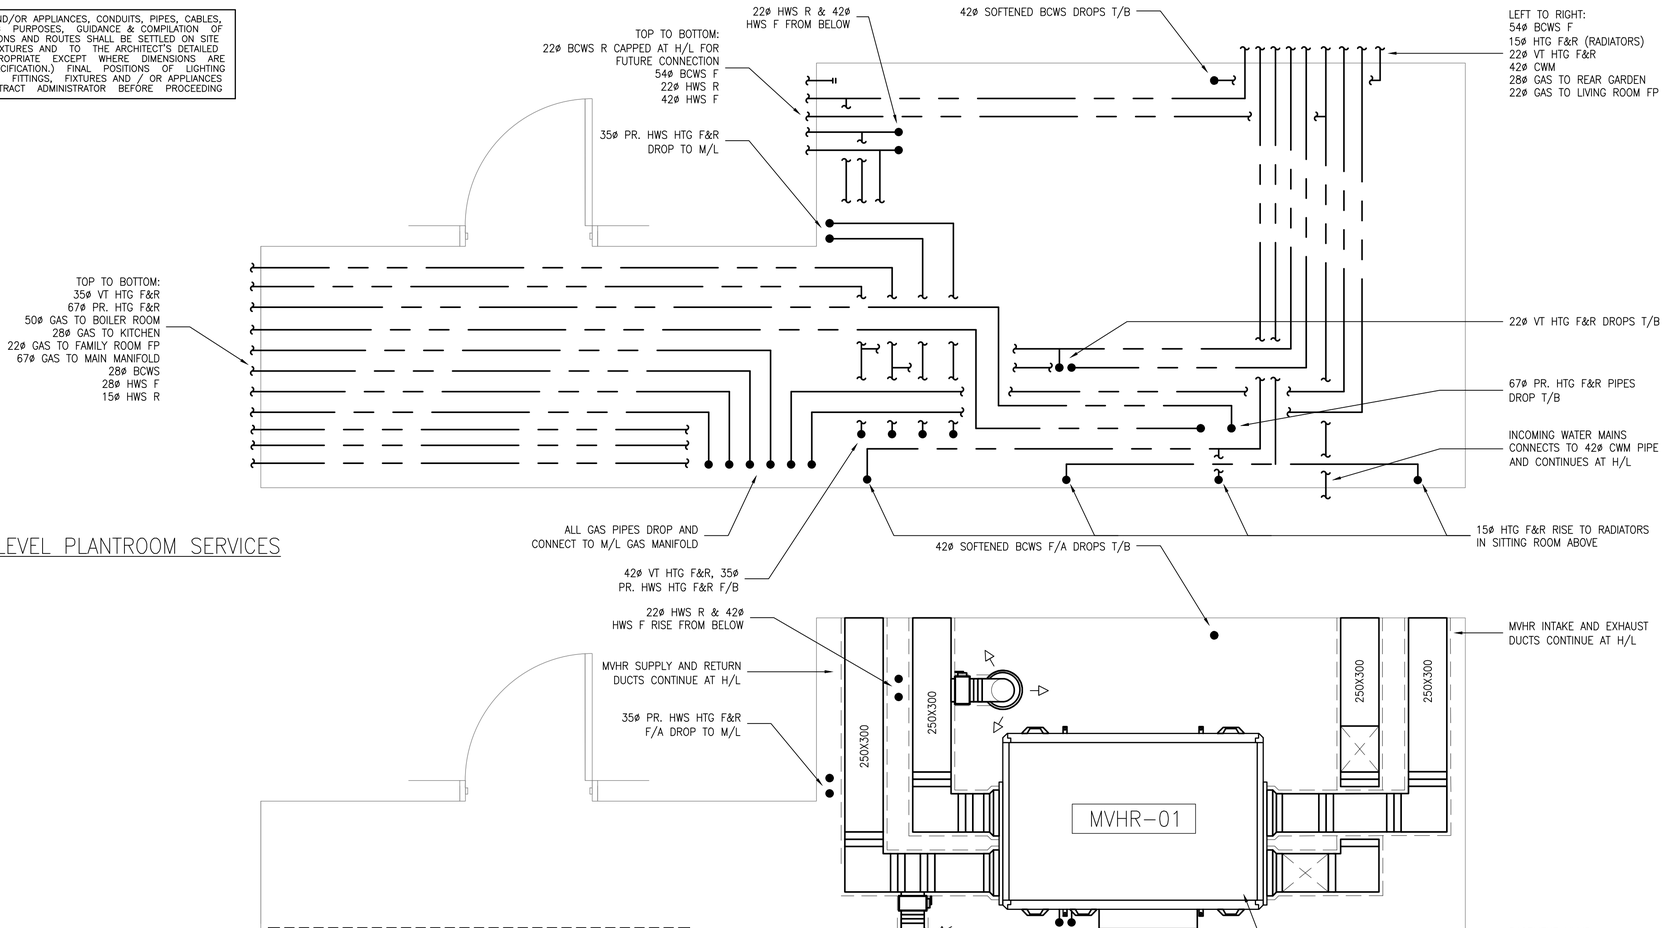

MID LEVEL PLANTROOM SERVICES

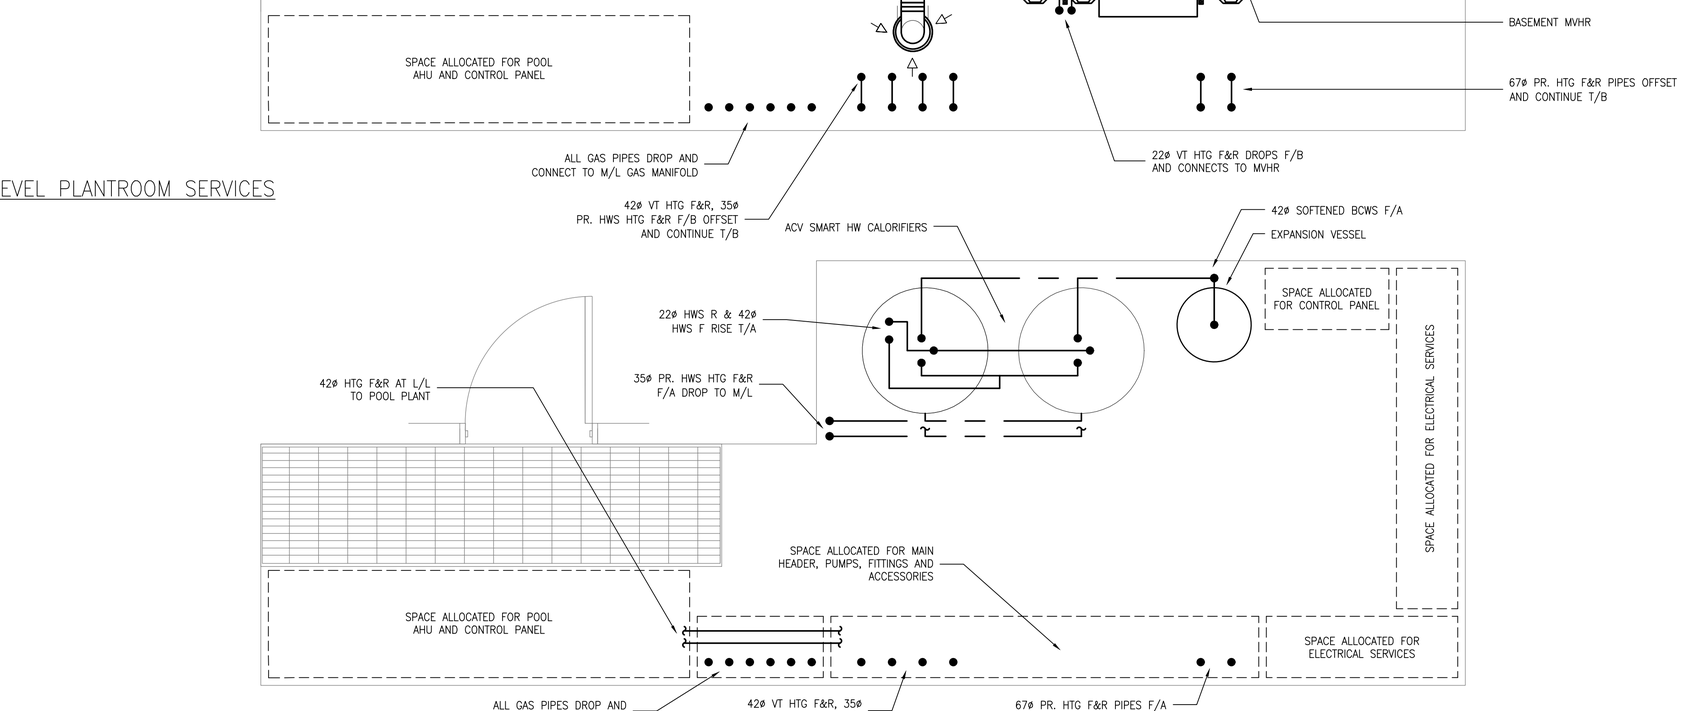

LOW LEVEL PLANTROOM SERVICES

NOTES

REV.	DESCRIPTION	DRAWN + DATE	CHECKED + DATE	APPROVED + DATE
PL0	INITIAL ISSUE	E.V. JAN'18	C.R. JAN'18	M.W. JAN'18

EdwardPearce CONSULTING ENGINEERS

Edward Pearce LLP
Old School House
35 Ewell Road
Surbiton, Surrey KT6 6AF

Tel: 020 8390 6244
Fax: 020 8390 1329
www.edwardpearce.com

Client: THE ESTATE OFFICE

Project Title: 24 HEATH DRIVE
LONDON
NW3 7SB

Drawing Title: MECHANICAL ENG. SERVICES
BASEMENT FLOOR
PLANTROOM A LAYOUT

Scale: 1:20 @ A3

Drawing Status: PLANNING

Drawing No.: 16/117-M10

Revision: PL0

ISO9001 QUALITY ASSURED FIRM
Certificate No: 2848/01