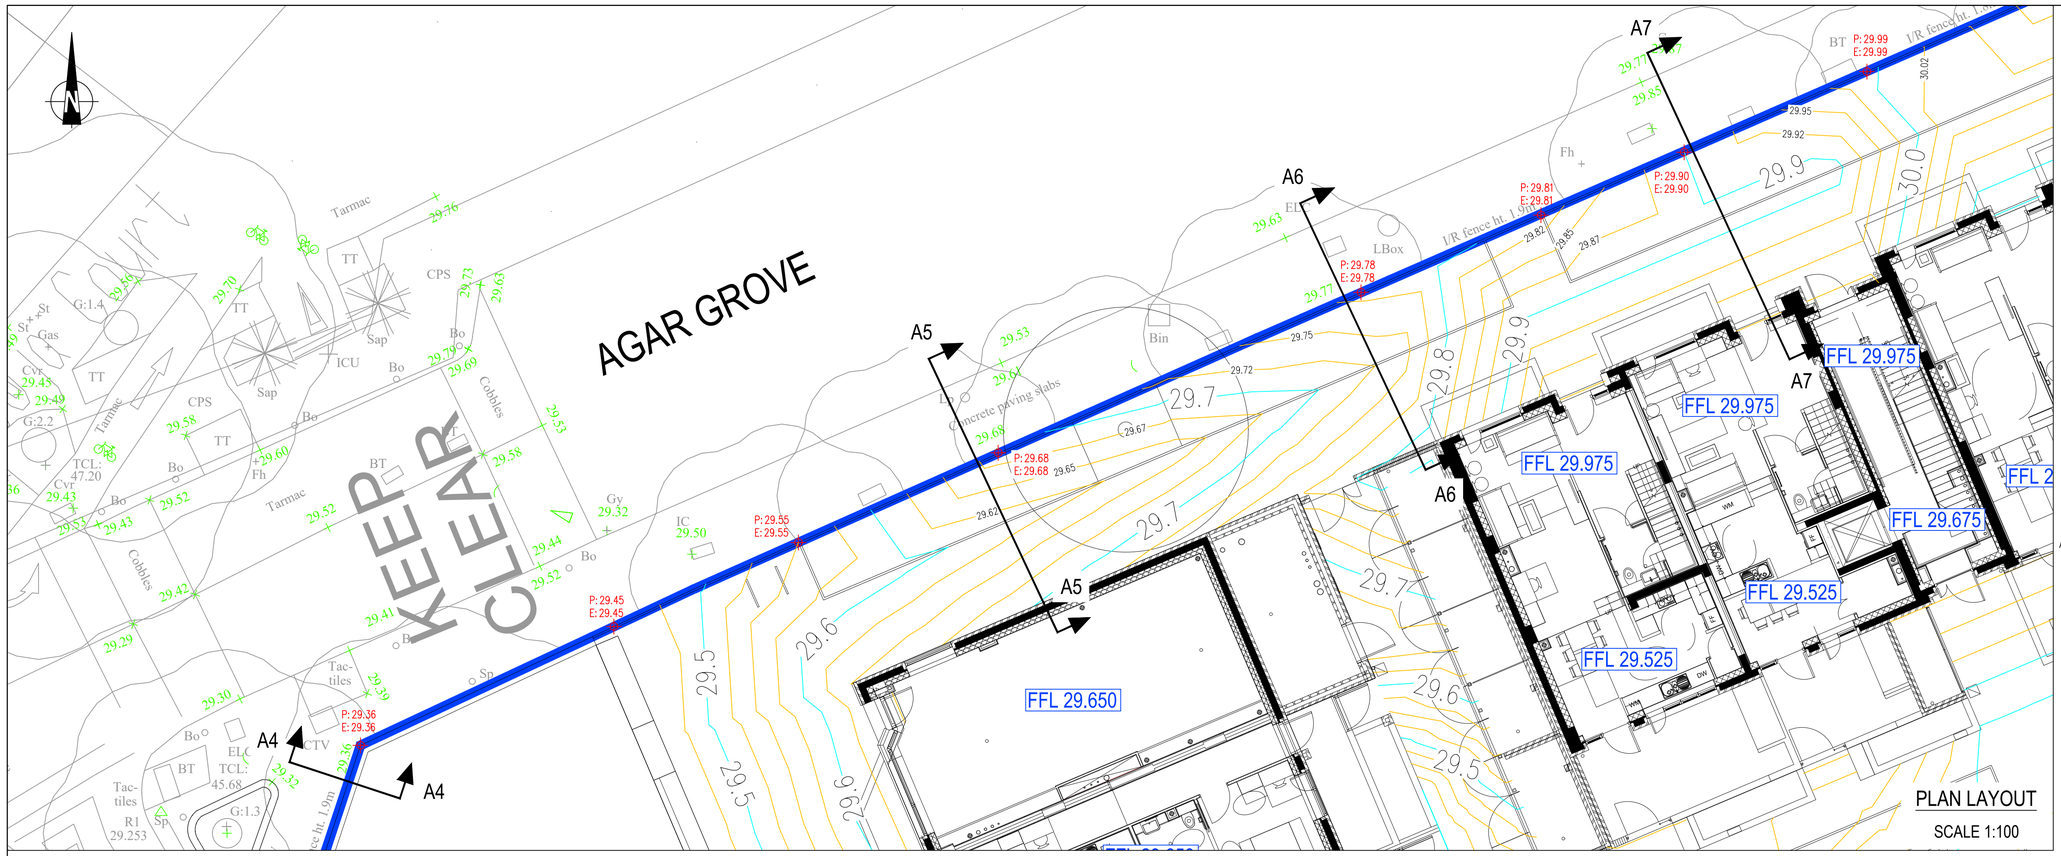


NOTES:

1. THIS DRAWING IS TO BE READ IN CONJUNCTION WITH ALL RELEVANT DESIGN DRAWINGS, SPECIFICATIONS AND DOCUMENTATION
2. CONSTRUCTION TO BE IN ACCORDANCE WITH ALL BRITISH AND EUROPEAN STANDARDS, BUILDING REGULATIONS AND SPECIFICATION FOR HIGHWAY WORKS
3. ALL DIMENSIONS ARE IN MILLIMETRES AND LEVELS IN METRES ABOVE LOCAL DATUM, UNLESS NOTED OTHERWISE

KEY:

- EXISTING PUBLIC HIGHWAY BOUNDARY
  THIS IS ALSO THE DEVELOPMENT BOUNDARY
  ALONG AGAR PLACE AND AGAR GROVE
- P: 30.74 E: 30.74 — PROPOSED (P) LEVEL 30.74
  EXISTING (E) LEVEL 30.74
- 29.63 — EXISTING LEVEL 29.63 (TOPO SURVEY)
- 30.7 — PROPOSED MAJOR LEVELS CONTOUR
- 30.67 — PROPOSED MINOR LEVELS CONTOUR
- A6 ▲ ▲ A6 — CROSS-SECTION A6-A6
- FFL 30.000 — PROPOSED BUILDING FINISHED FLOOR LEVEL

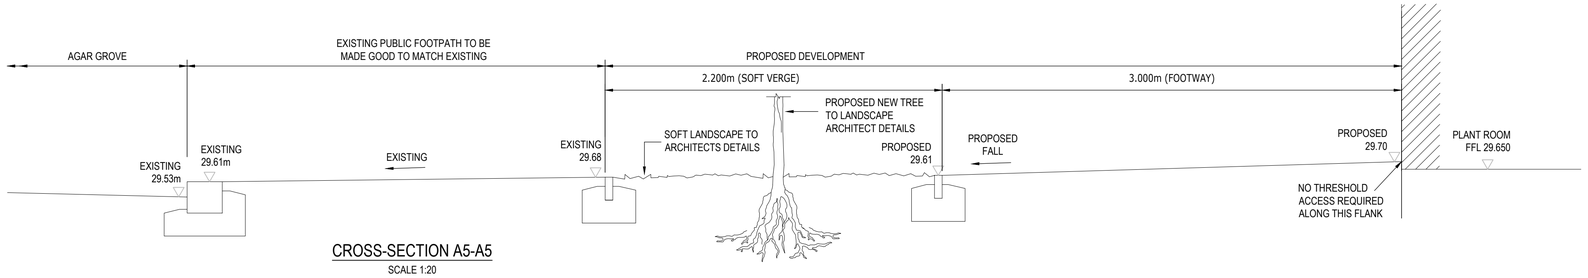


## CROSS-SECTION A5-A5

SCALE 1:20

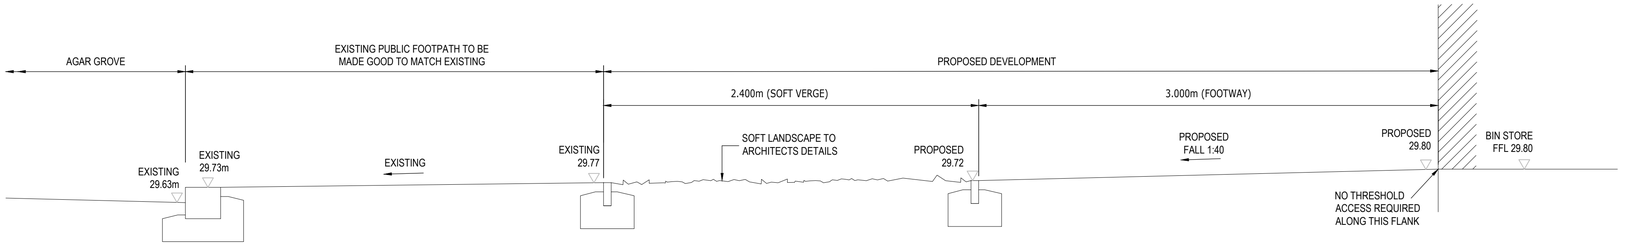


## CROSS-SECTION A6-A6

SCALE 1:20

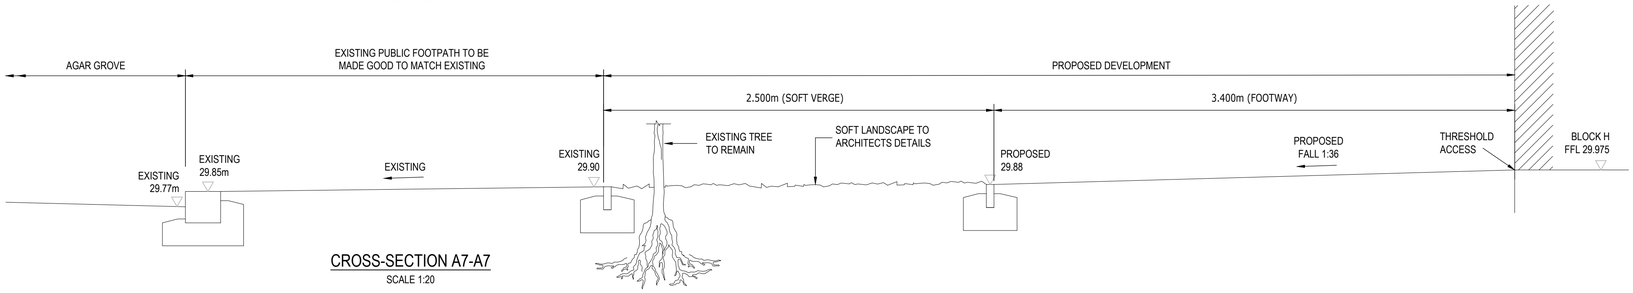


## CROSS-SECTION A7-A7

SCALE 1:20

| Mark | Revision | Date | Drawn | Chkd | Appd |
|---|---|---|---|---|---|
| - | ISSUED FOR APPROVAL | 15.02.18 | IK | BH | PDS |

SCALING NOTE: Do not scale from this drawing. If in doubt, ask.

UTILITIES NOTE: The position of any existing public or private sewers, utility services, plant or apparatus shown on this drawing is believed to be correct, but no warranty to this is expressed or implied. Other such plant or apparatus may also be present but not shown. The Contractor is therefore advised to undertake his own investigation where the presence of any existing sewers, services, plant or apparatus may affect his operations.

Drawing Issue Status

APPROVAL

# AGAR GROVE ESTATE REGENERATION
# PHASE 1B - BLOCK F, G & H
# TIE IN LEVELS WITH PUBLIC HIGHWAY
# SHEET 2 OF 3

Client: Hill

Architect: ARCHITYPE

| Date of 1st Issue | Designed | Drawn |
|---|---|---|
| 13.02.17 | IK | IK |
| A1 Scale | Checked | Approved |
| SEE DWG | BH | PDS |

Drawing Number: T14011-PBA-DR-C-1b-FGH-00-LP-013

Revision: -


peterbrett
Offices throughout the UK and Europe
www.peterbrett.com

© Peter Brett Associates LLP

LONDON
Tel: 020 7566 8600



User name: ira.tolou

File Location: c:\users\ik-oi\documents\2. work\pba\28732 agar grove estate\5. drawings & models\cad\civil\phase 1b\t14011-pba-dr-c-1b-fgh-00-lp-012 - 014 tie in levels at public highway.dwg