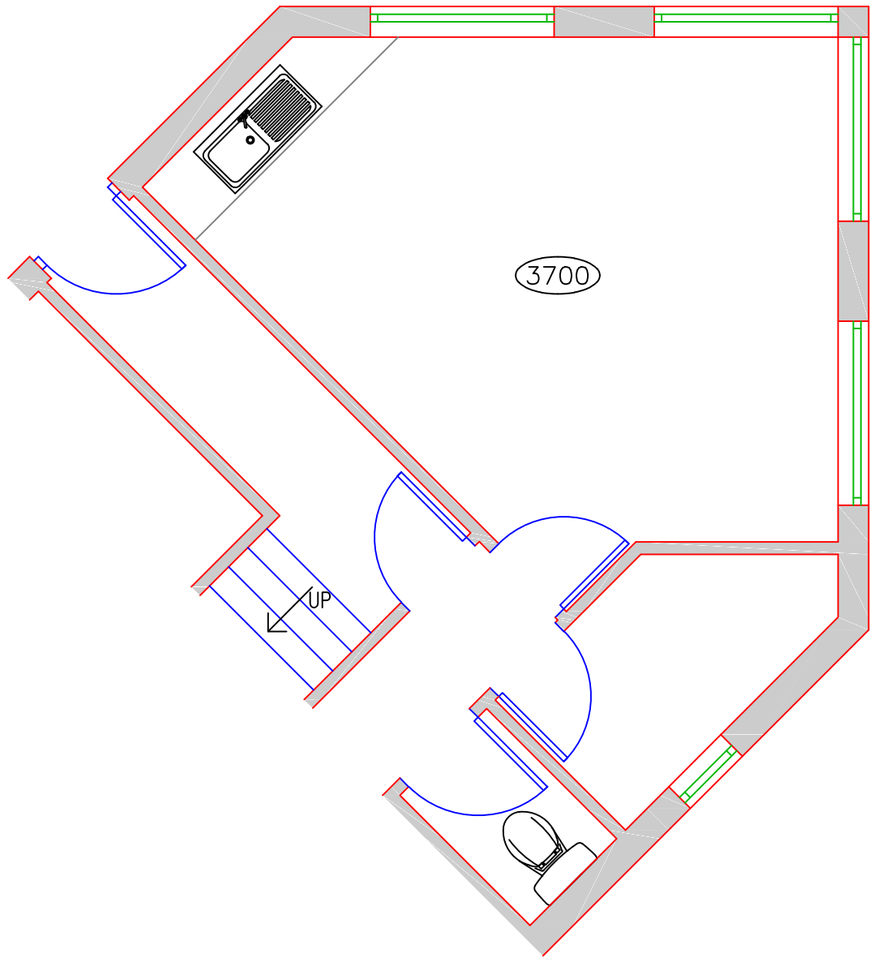

EXISTING LAYOUT
1:50

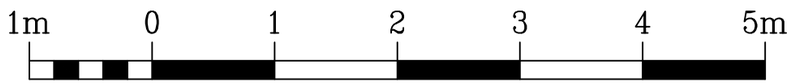

Scale 1:50

Rev.	Date

Do not scale from this drawing. Dimensions to be verified on site by contractor prior to commencement of work.

This drawing is the copyright of the practice and may not be reproduced in part or in whole without the prior written consent of the practice.

© 2018 Faithorn Farrell Timms LLP

Faithorn Farrell Timms
Central Court
1 Knoll Rise
ORPINGTON
Kent BR6 0JA
T 01689 885080

Client
SAPPHIRE
HOUSING ASSOCCIATION

Project
CAULFIELD COURT
BAYNES STREET, LONDON
NW1 0TZ

Drawing Title
EXISTING LAYOUT

Date	Scale
16-01-2018	1:50 @ A3
Drawn By: JM	Checked By: PW
Project No.: T2 -	Drawing No.: 2 Rev.