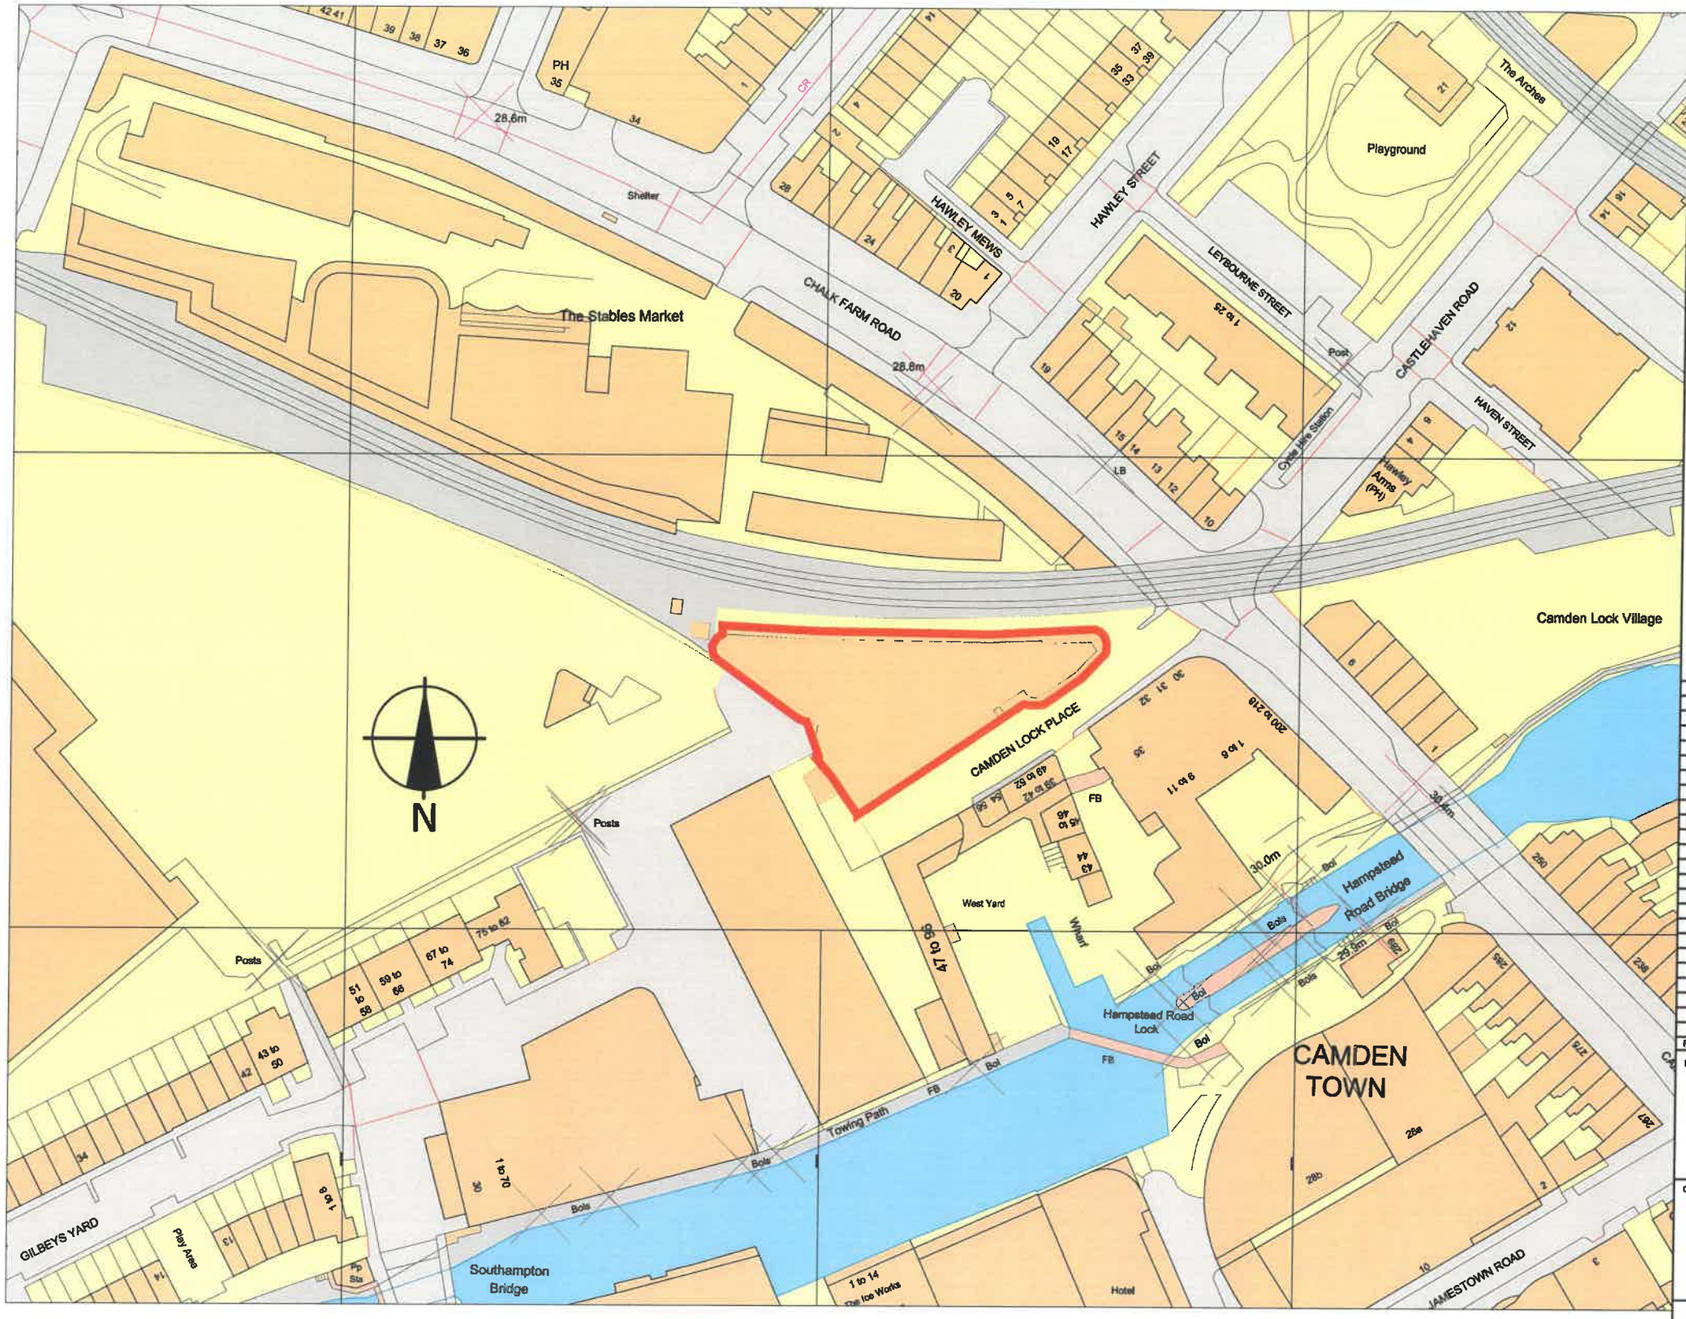

Location Plan 1:1250 @A3

Do not scale from this drawing. The Contractor is to take and check all dimensions on site before work commences. Subcontractors must verify all dimensions on site before making a shop drawing or commencing manufacturing.

NOTES

No	Date	Int	

Rev	Date	Int	Description	Checked

PROJECT

STABLES MARKET
BUILDING C
Camden Lock Place
NW1 8AF

CLIENT

DRAWING ORIGINATOR

Originator Job Reference :-

DRAWING TITLE

LOCATION PLAN

Drawing Status	Survey:	Date: 05.01.16
Information / Tender / Contract	Scale:	Checked By:

	Drawing No.	Rev.
CT	A 100/250_532	00